



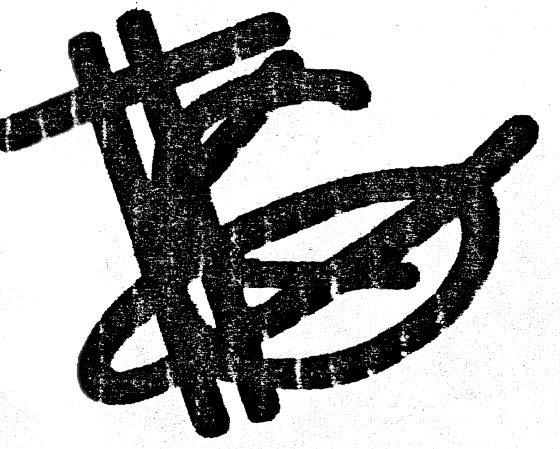

THEODORE K GUY
ASSOCIATES PC

ARCHITECTS AND
STRUCTURAL ENGINEERS

P.O. BOX 1640
23280 HWY. 82
BASALT, COLORADO 81621
PHONE (303) 927-3167
FAX (303) 927-4813

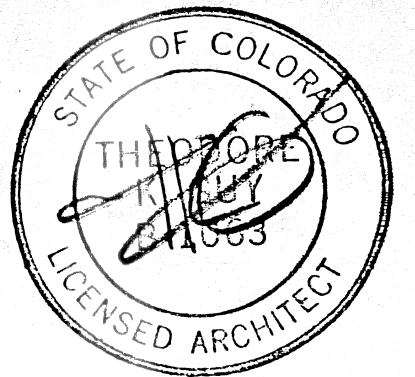

DATE	REMARKS
3-14-94	PERMIT SET
4-3-94	PERMIT SET

MOUNTAIN
HOUSING GROUP


LOT 640C
TELLURIDE MOUNTAIN VILLAGE

JOB # 93184
DRAWN: CSL
CHECKED:
PRINTED: 3-13-94

SHEET TITLE:
BLDG 1 FLOOR PLANS

A2.1

COPYRIGHT
THEODORE K GUY ASSOCIATES PC

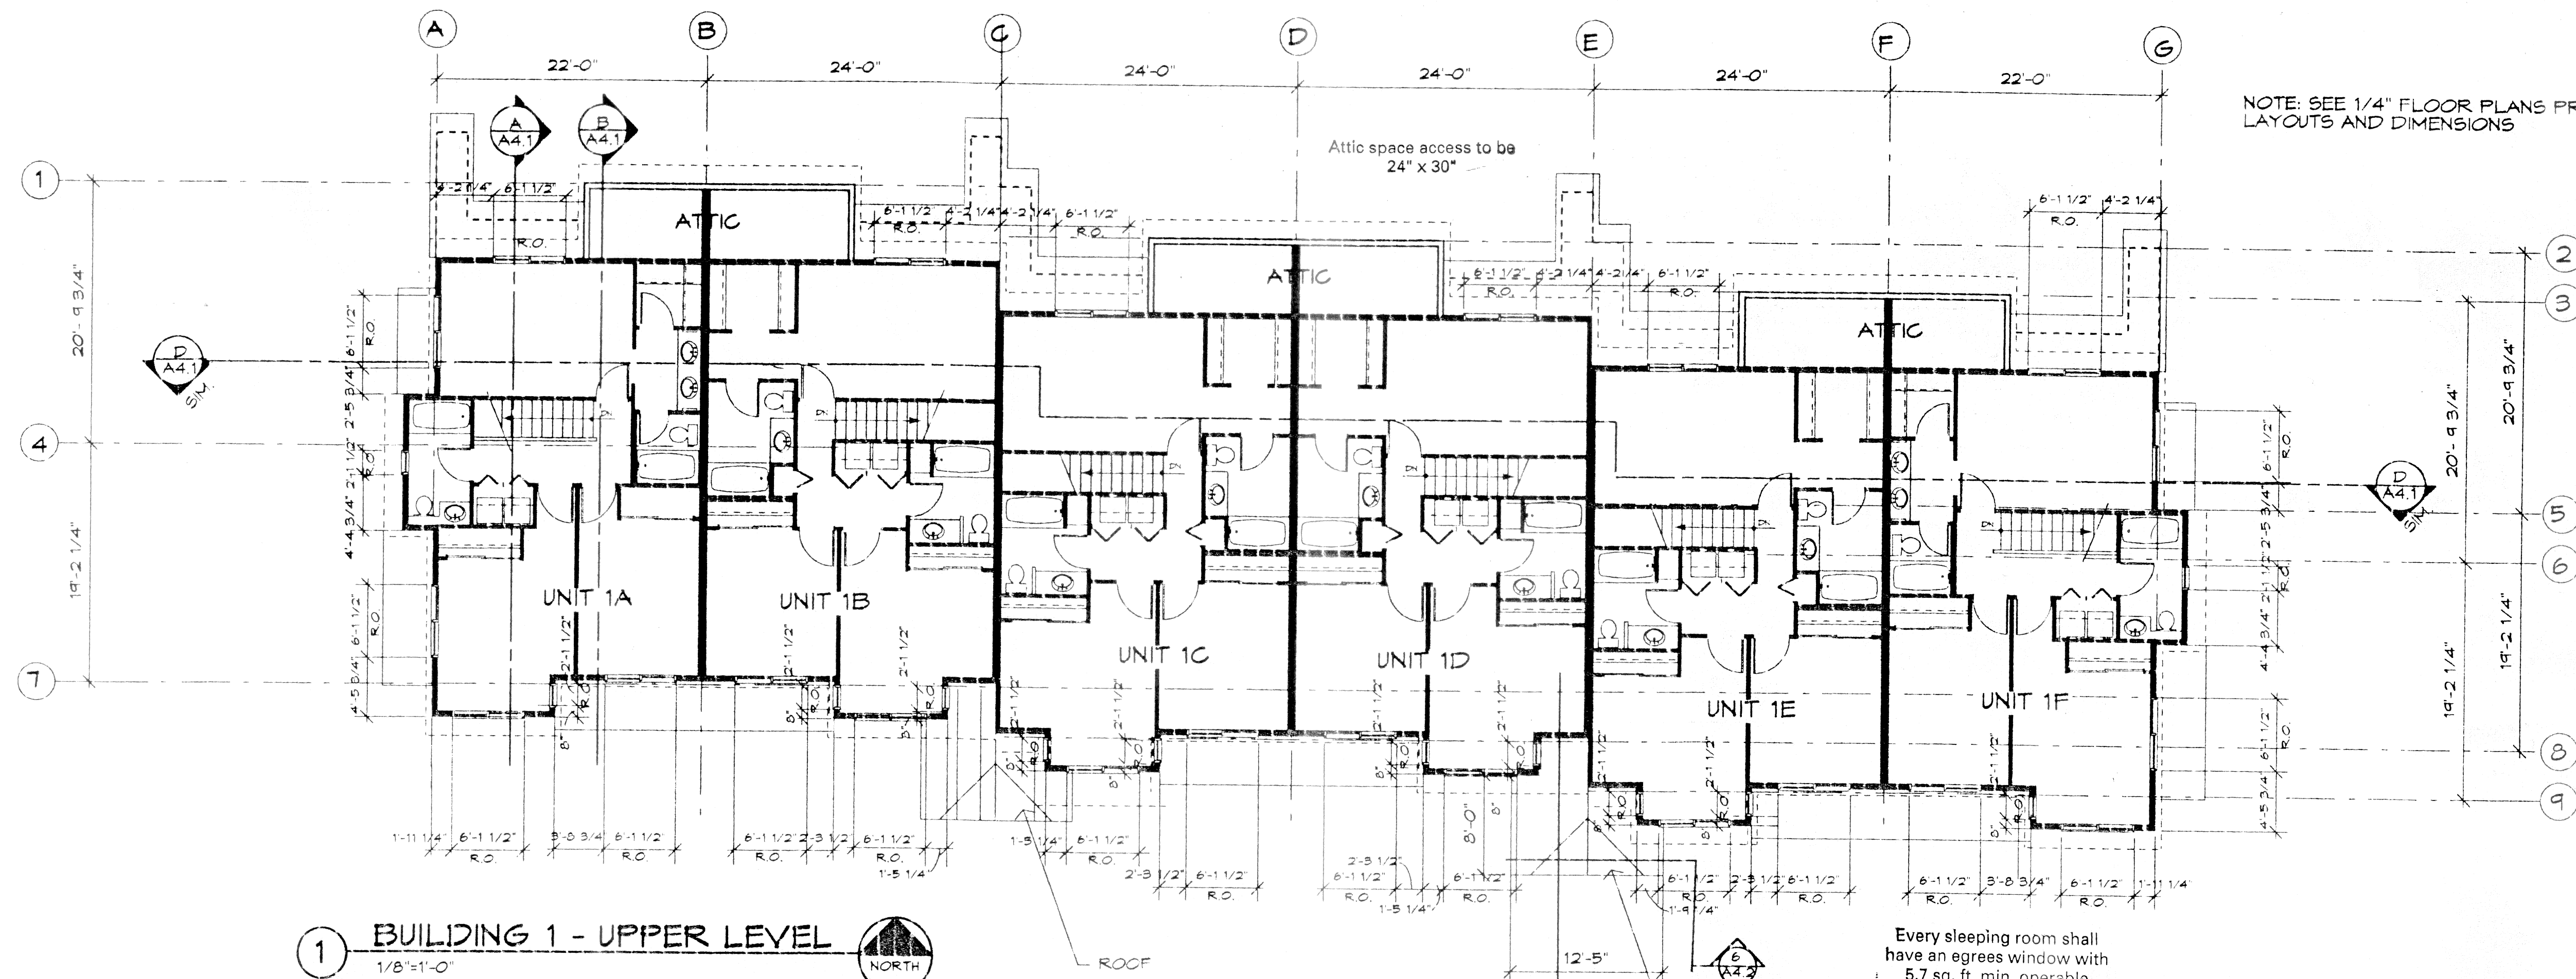


1 BUILDING 1 - UPPER LEVEL
1/8"=1'-0"

Handrails: Stairways with 4 or more risers shall have a handrail on at least one side at 34" - 38" above of tread Sec. 3306 (j) 3

Every sleeping room shall have an egress window with 5.7 sq. ft. min. operable area. Min. 20" wide and 24" high dimensions are required. Sill height max. 44" off floor Sec. 1204

Smoke detectors are required in each bedroom, bedroom corridor, on every level, wired to electrical system and have battery back-up Sec. 1210

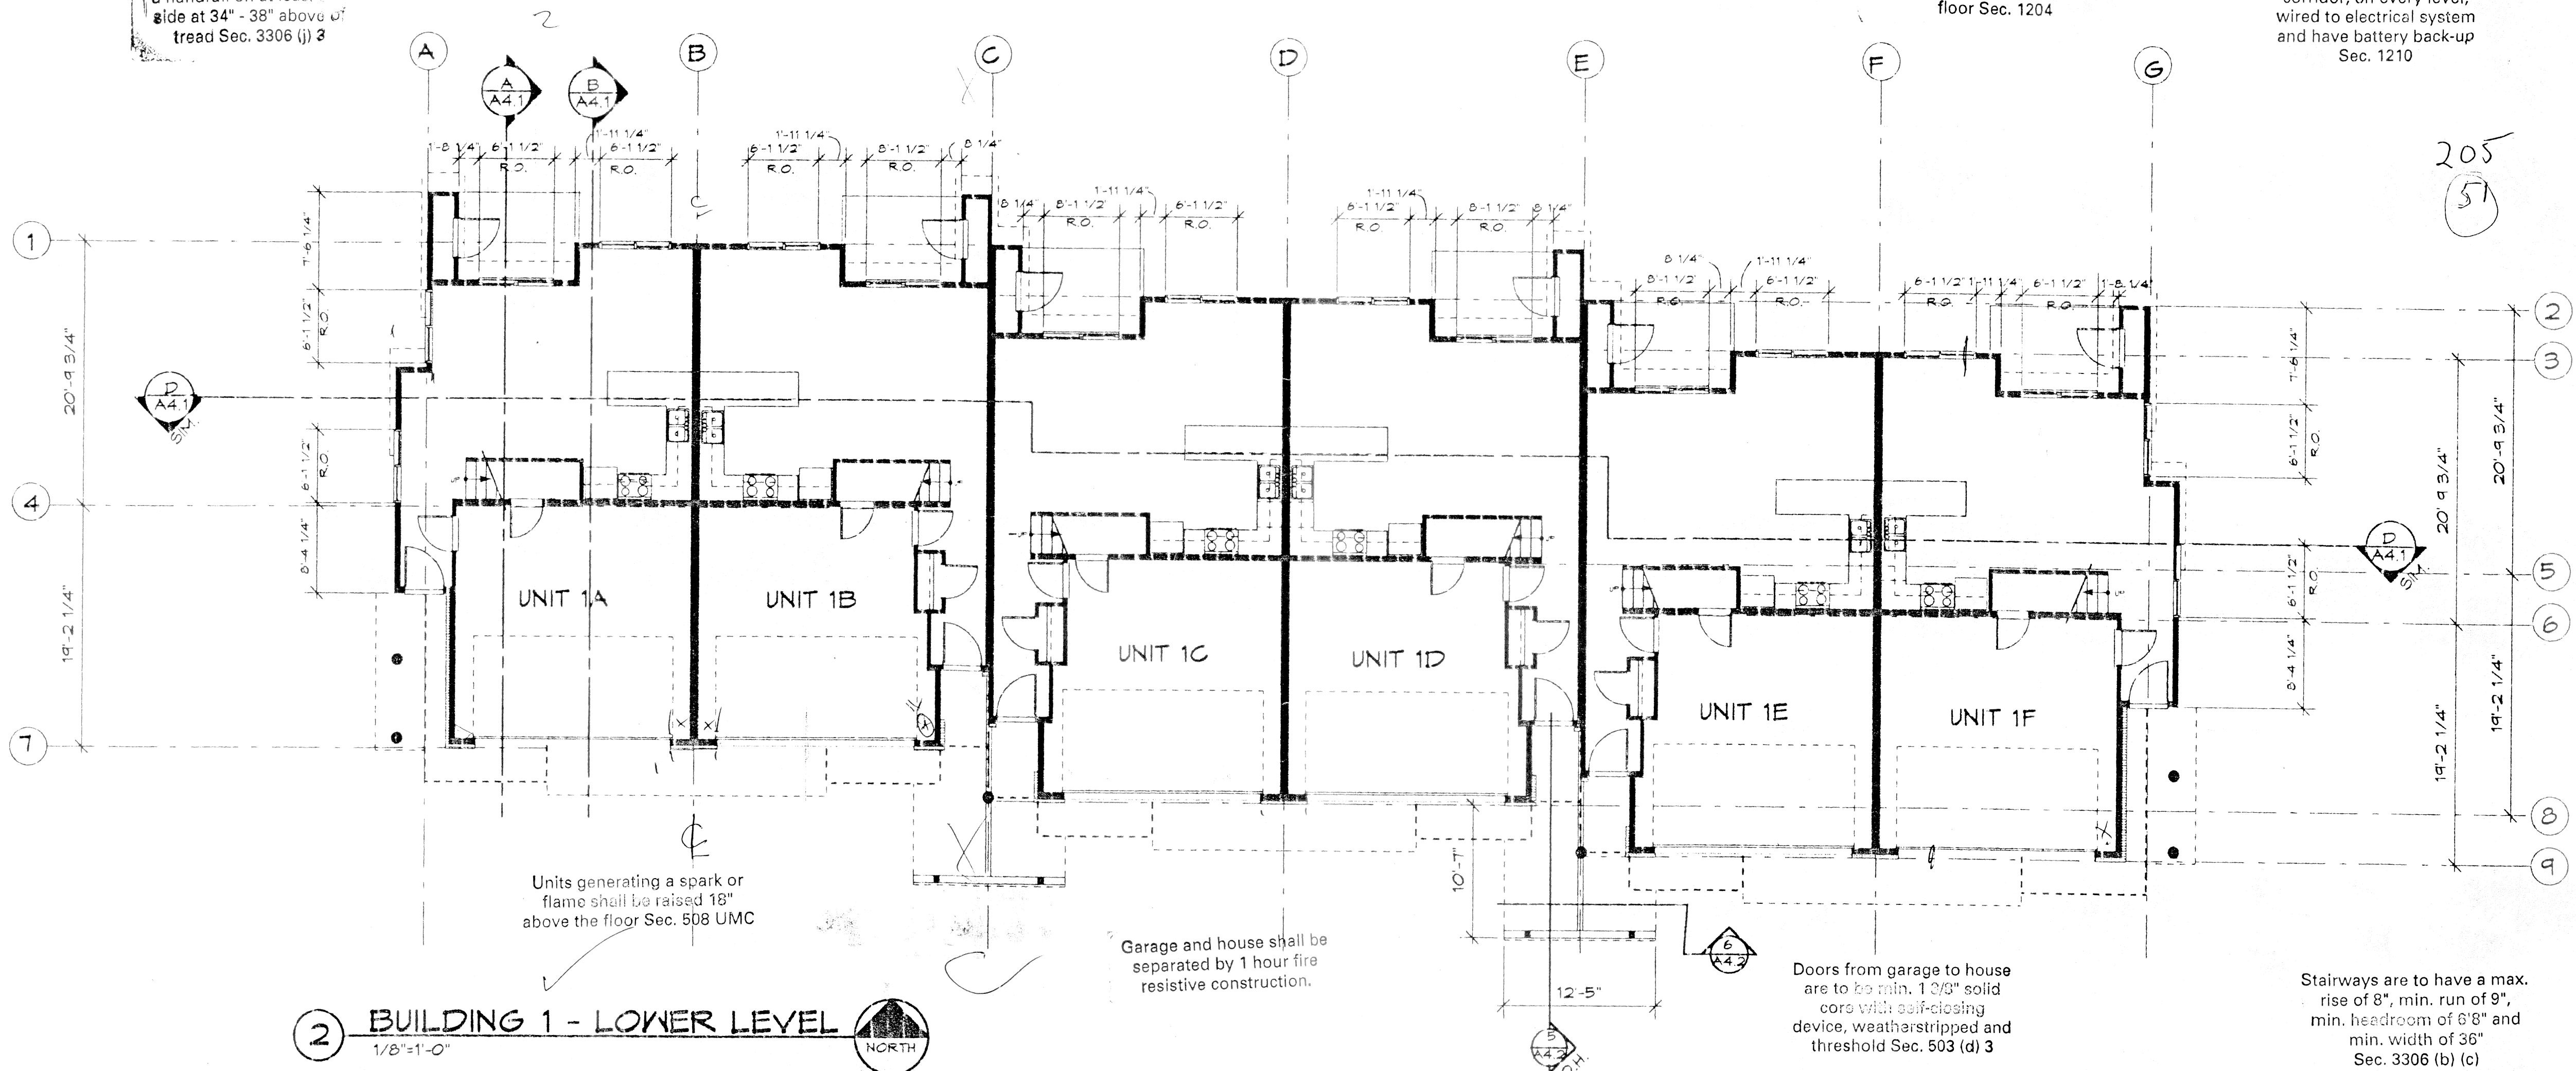

2 BUILDING 1 - LOWER LEVEL
1/8"=1'-0"

Units generating a spark or flame shall be raised 18" above the floor Sec. 508 UMC

Garage and house shall be separated by 1 hour fire resistive construction.

Doors from garage to house are to be min. 1 3/8" solid core with self-closing device, weatherstripped and threshold Sec. 503 (d) 3

Stairways are to have a max. rise of 8", min. run of 9", min. headroom of 6'8" and min. width of 36" Sec. 3306 (b) (c)