



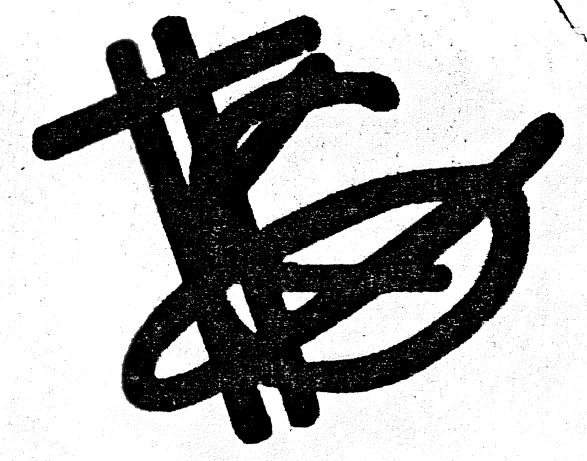


**THEODORE K GUY
ASSOCIATES PC**

**ARCHITECTS AND
STRUCTURAL ENGINEERS**

P.O. BOX 1640
23280 HWY. 82
BASALT, COLORADO 81621
PHONE (303) 927-3167
FAX (303) 927-4813

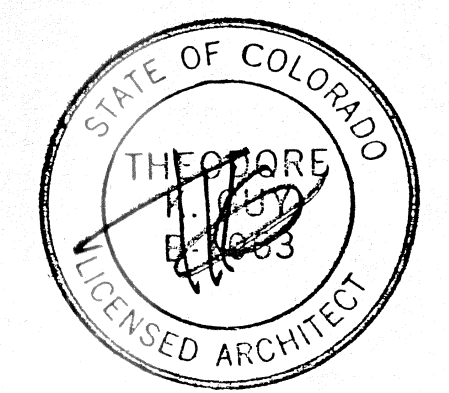


NOTE: SEE 1/4" FLOOR PLANS PRECISE
LAYOUTS AND DIMENSIONS

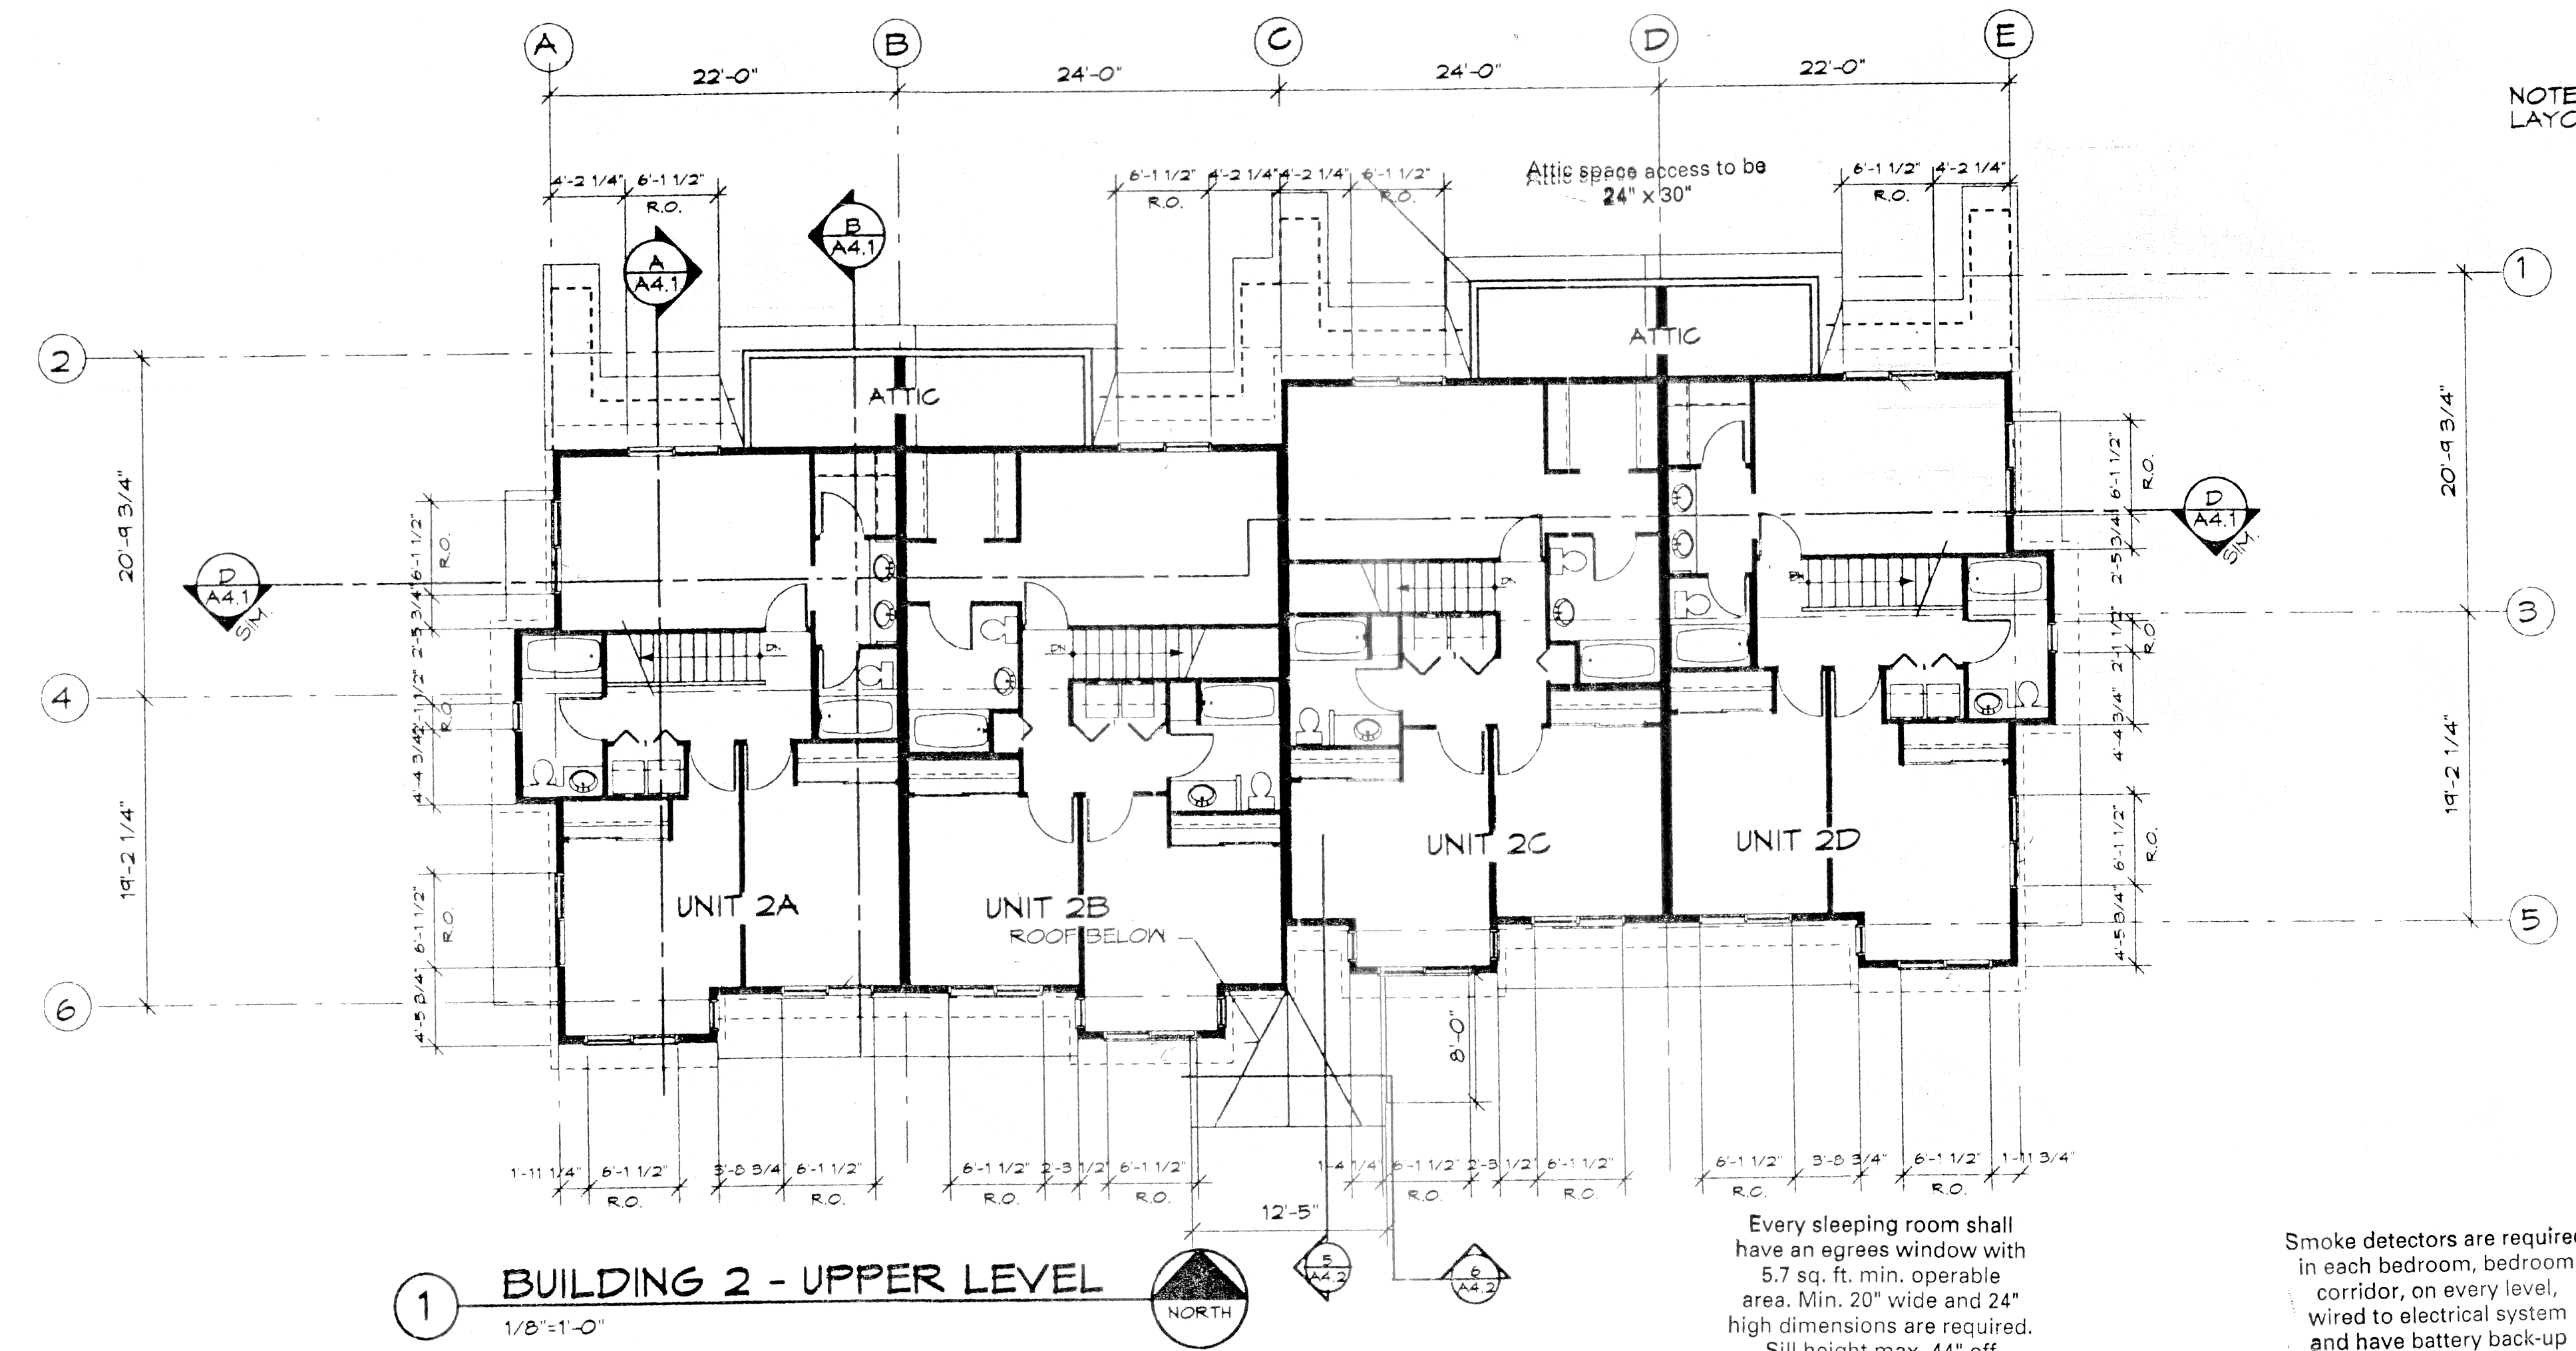

1 BUILDING 2 - UPPER LEVEL
1/8"=1'-0"

Handrails: Stairways with 4 or more risers shall have a handrail on at least one side at 34" - 38" above tread Sec. 3306 (b) 3

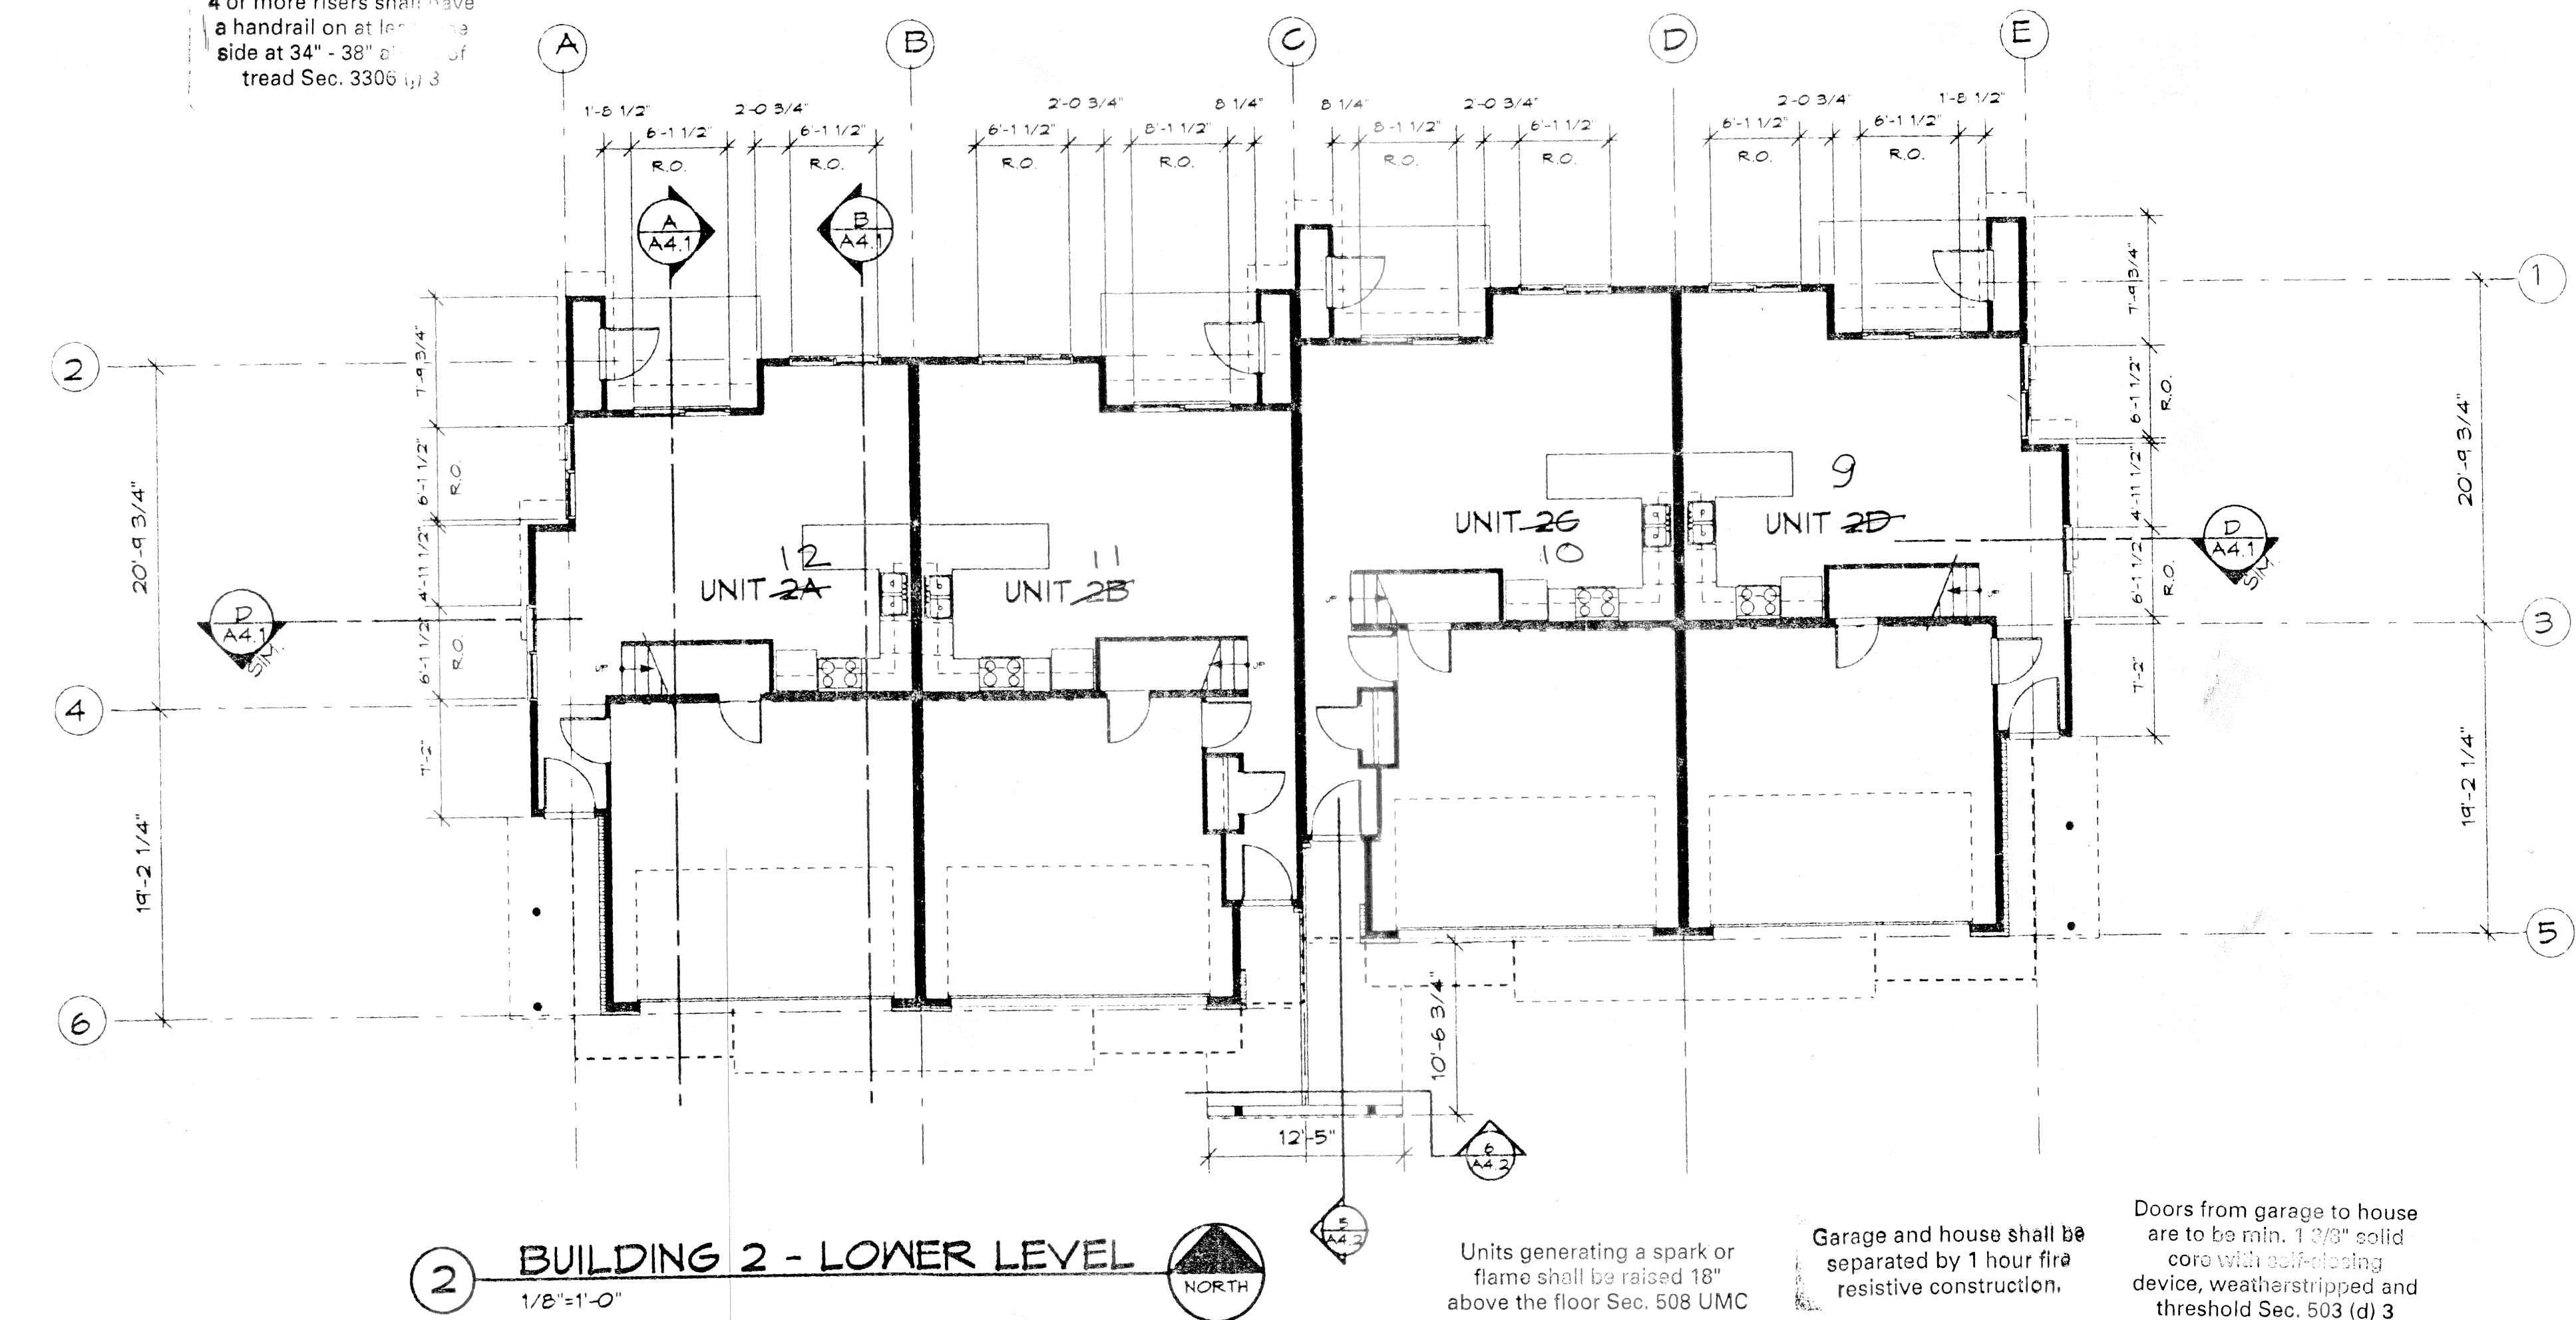

2 BUILDING 2 - LOWER LEVEL
1/8"=1'-0"

DATE	REMARKS
3-14-94	PERMIT SET
4-3-94	PERMIT SET

**MOUNTAIN
HOUSING GROUP**

LOT 640C
TELLURIDE MOUNTAIN VILLAGE

JOB #:	93184
DRAWN:	CSL
CHECKED:	
PRINTED:	3-13-94

SHEET TITLE:
BLDG 2 FLOOR PLANS

A2.2