



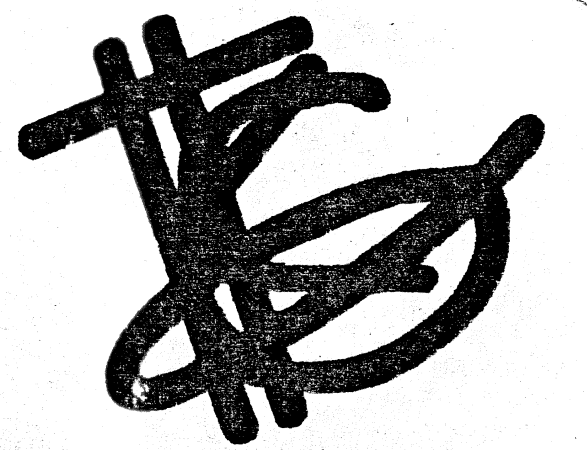

THEODORE K GUY
ASSOCIATES PC

ARCHITECTS AND
STRUCTURAL ENGINEERS

P.O. BOX 1640
23280 HWY. 82
BASALT, COLORADO 81621
PHONE (303) 921-3161
FAX (303) 921-4513

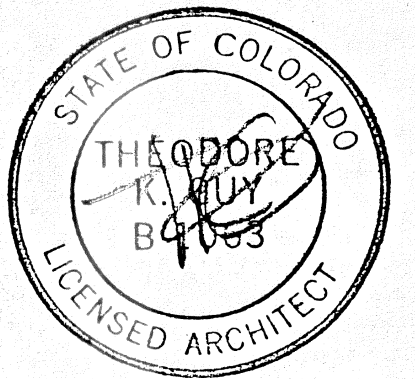

DATE	REMARKS
3-14-94	PERMIT SET
3-17-94	REVISED
3-23-94	REVISED
4-3-94	PERMIT SET

MOUNTAIN HOUSING GROUP


LOT 640C
TELLURIDE MOUNTAIN VILLAGE

JOB #: 93184
DRAWN: CSL
CHECKED:
PRINTED: 3-12-94

SHEET TITLE:
FLOOR PLANS

A2.9

COPYRIGHT
THEODORE K GUY ASSOCIATES PC

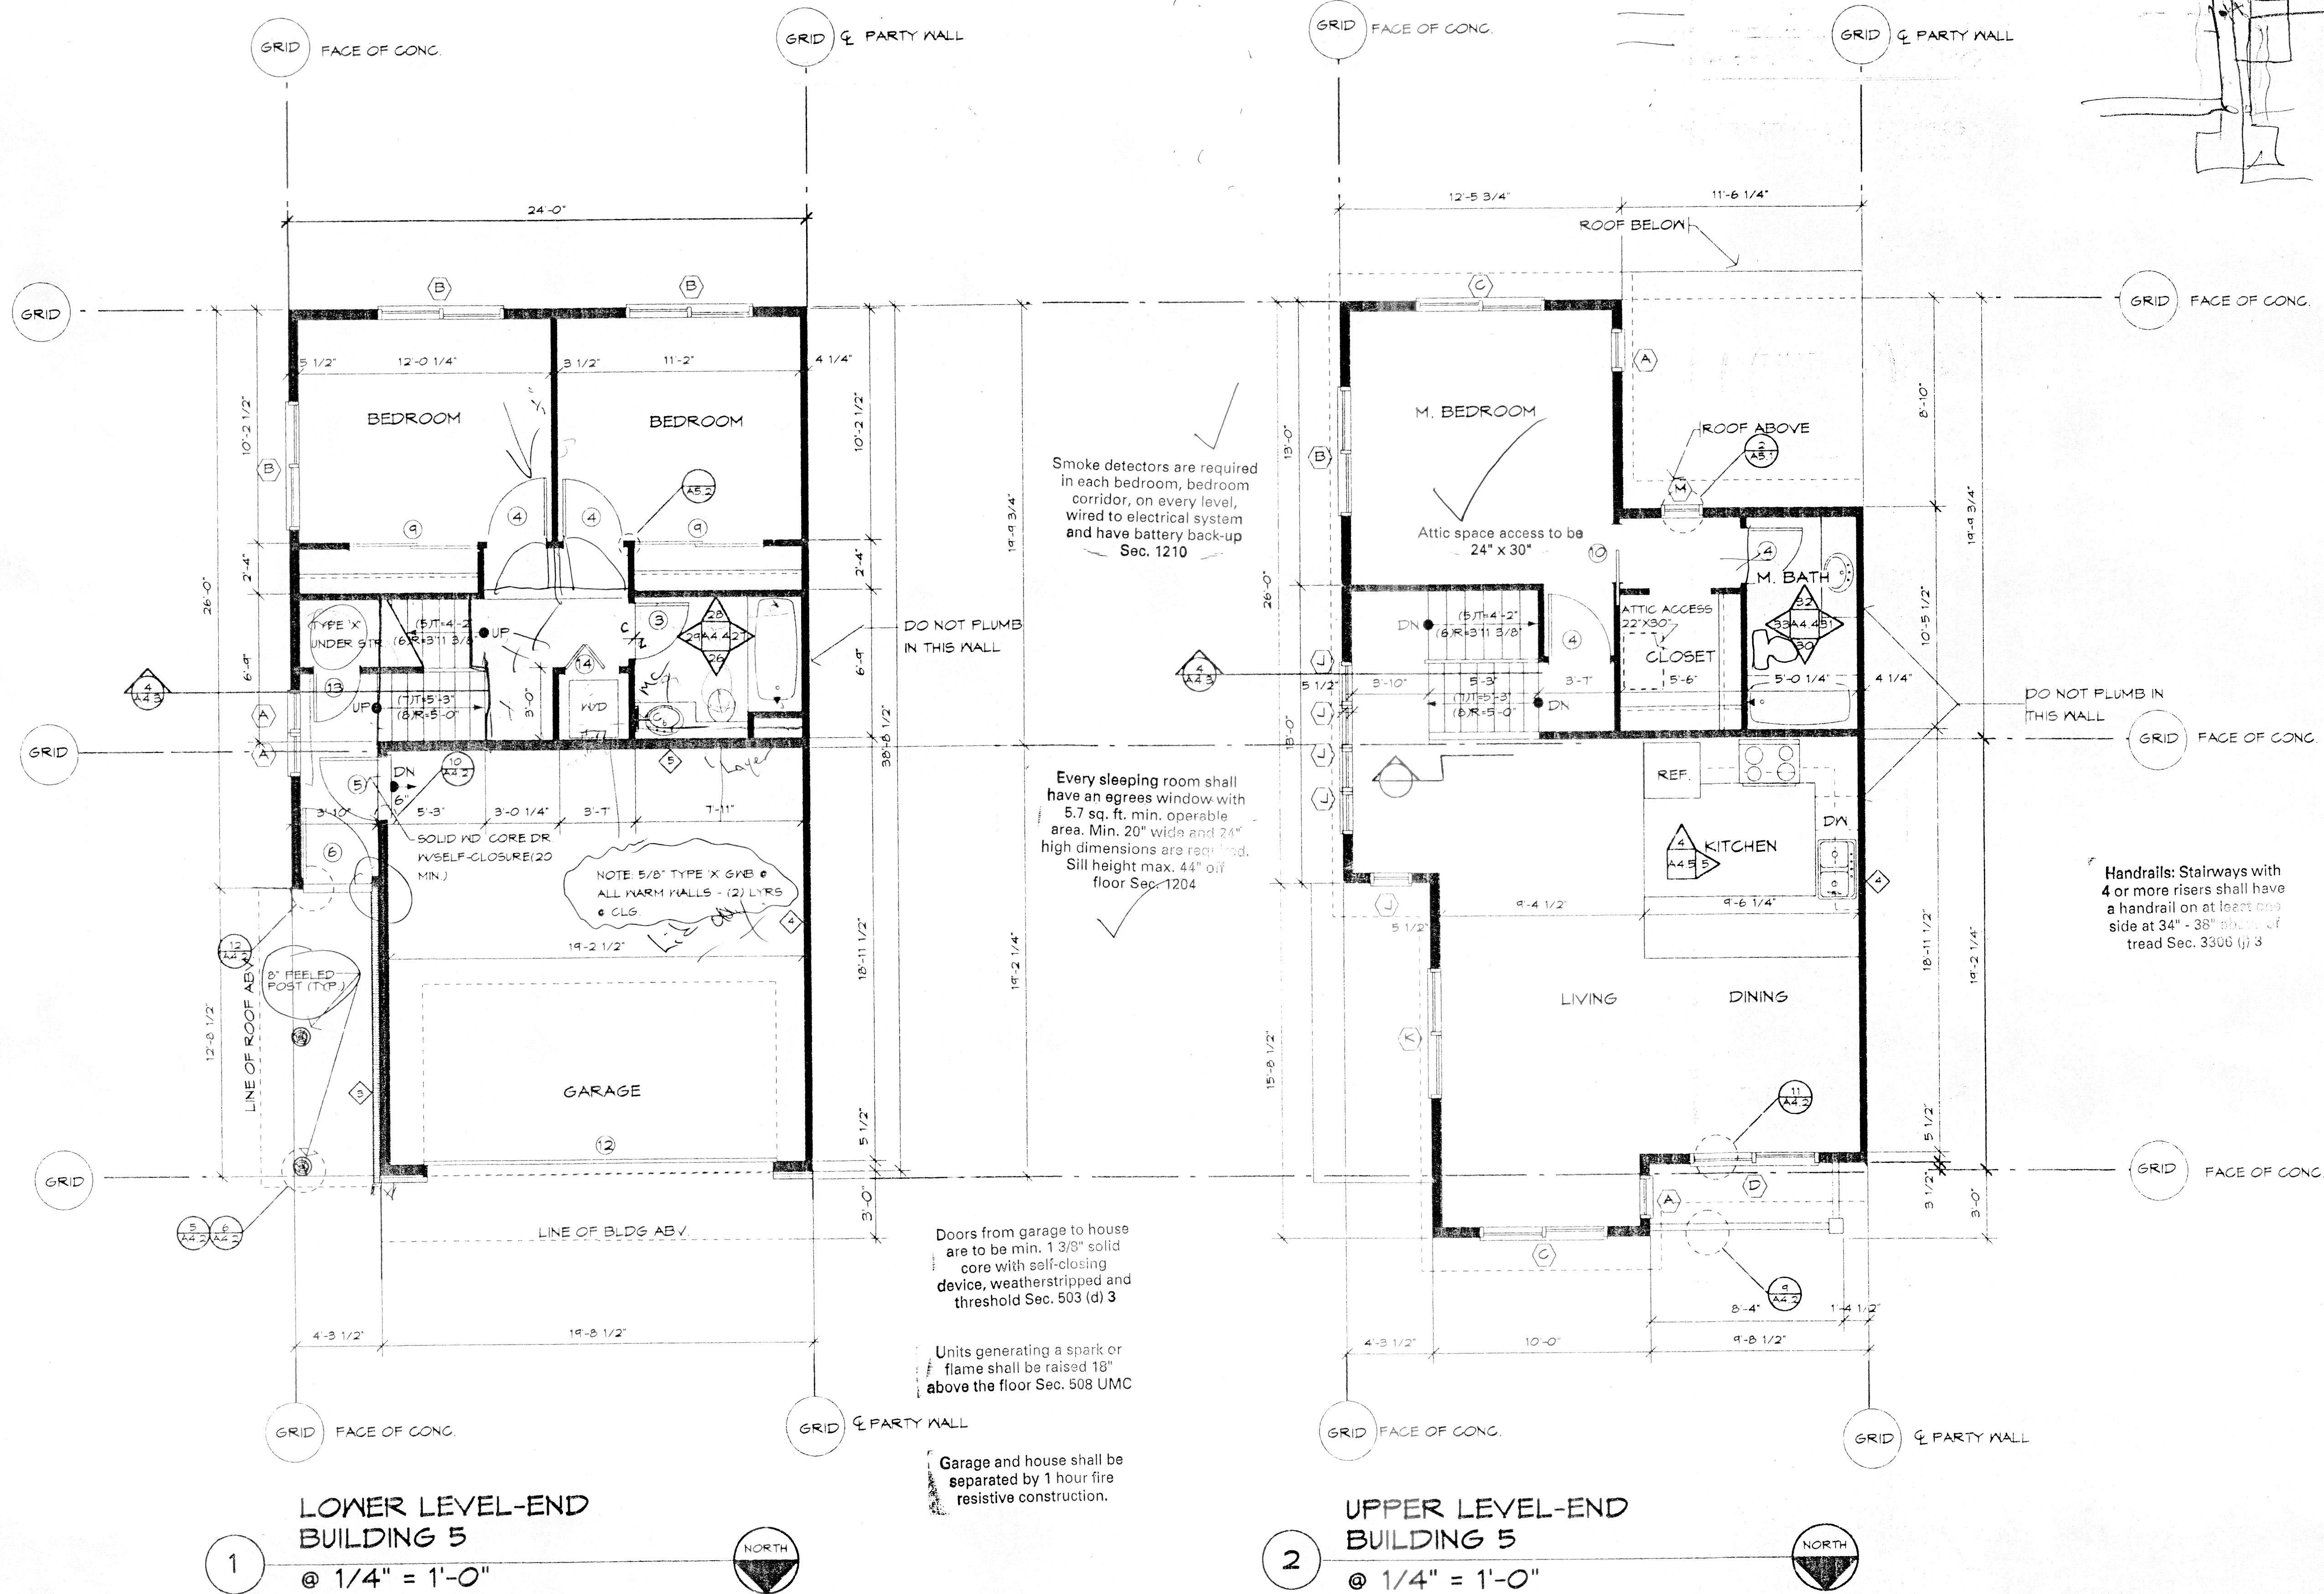

Stairways are to have a max. rise of 8", min. run of 9", min. headroom of 6'8" and min. width of 36" Sec. 3306 (b) (c)