


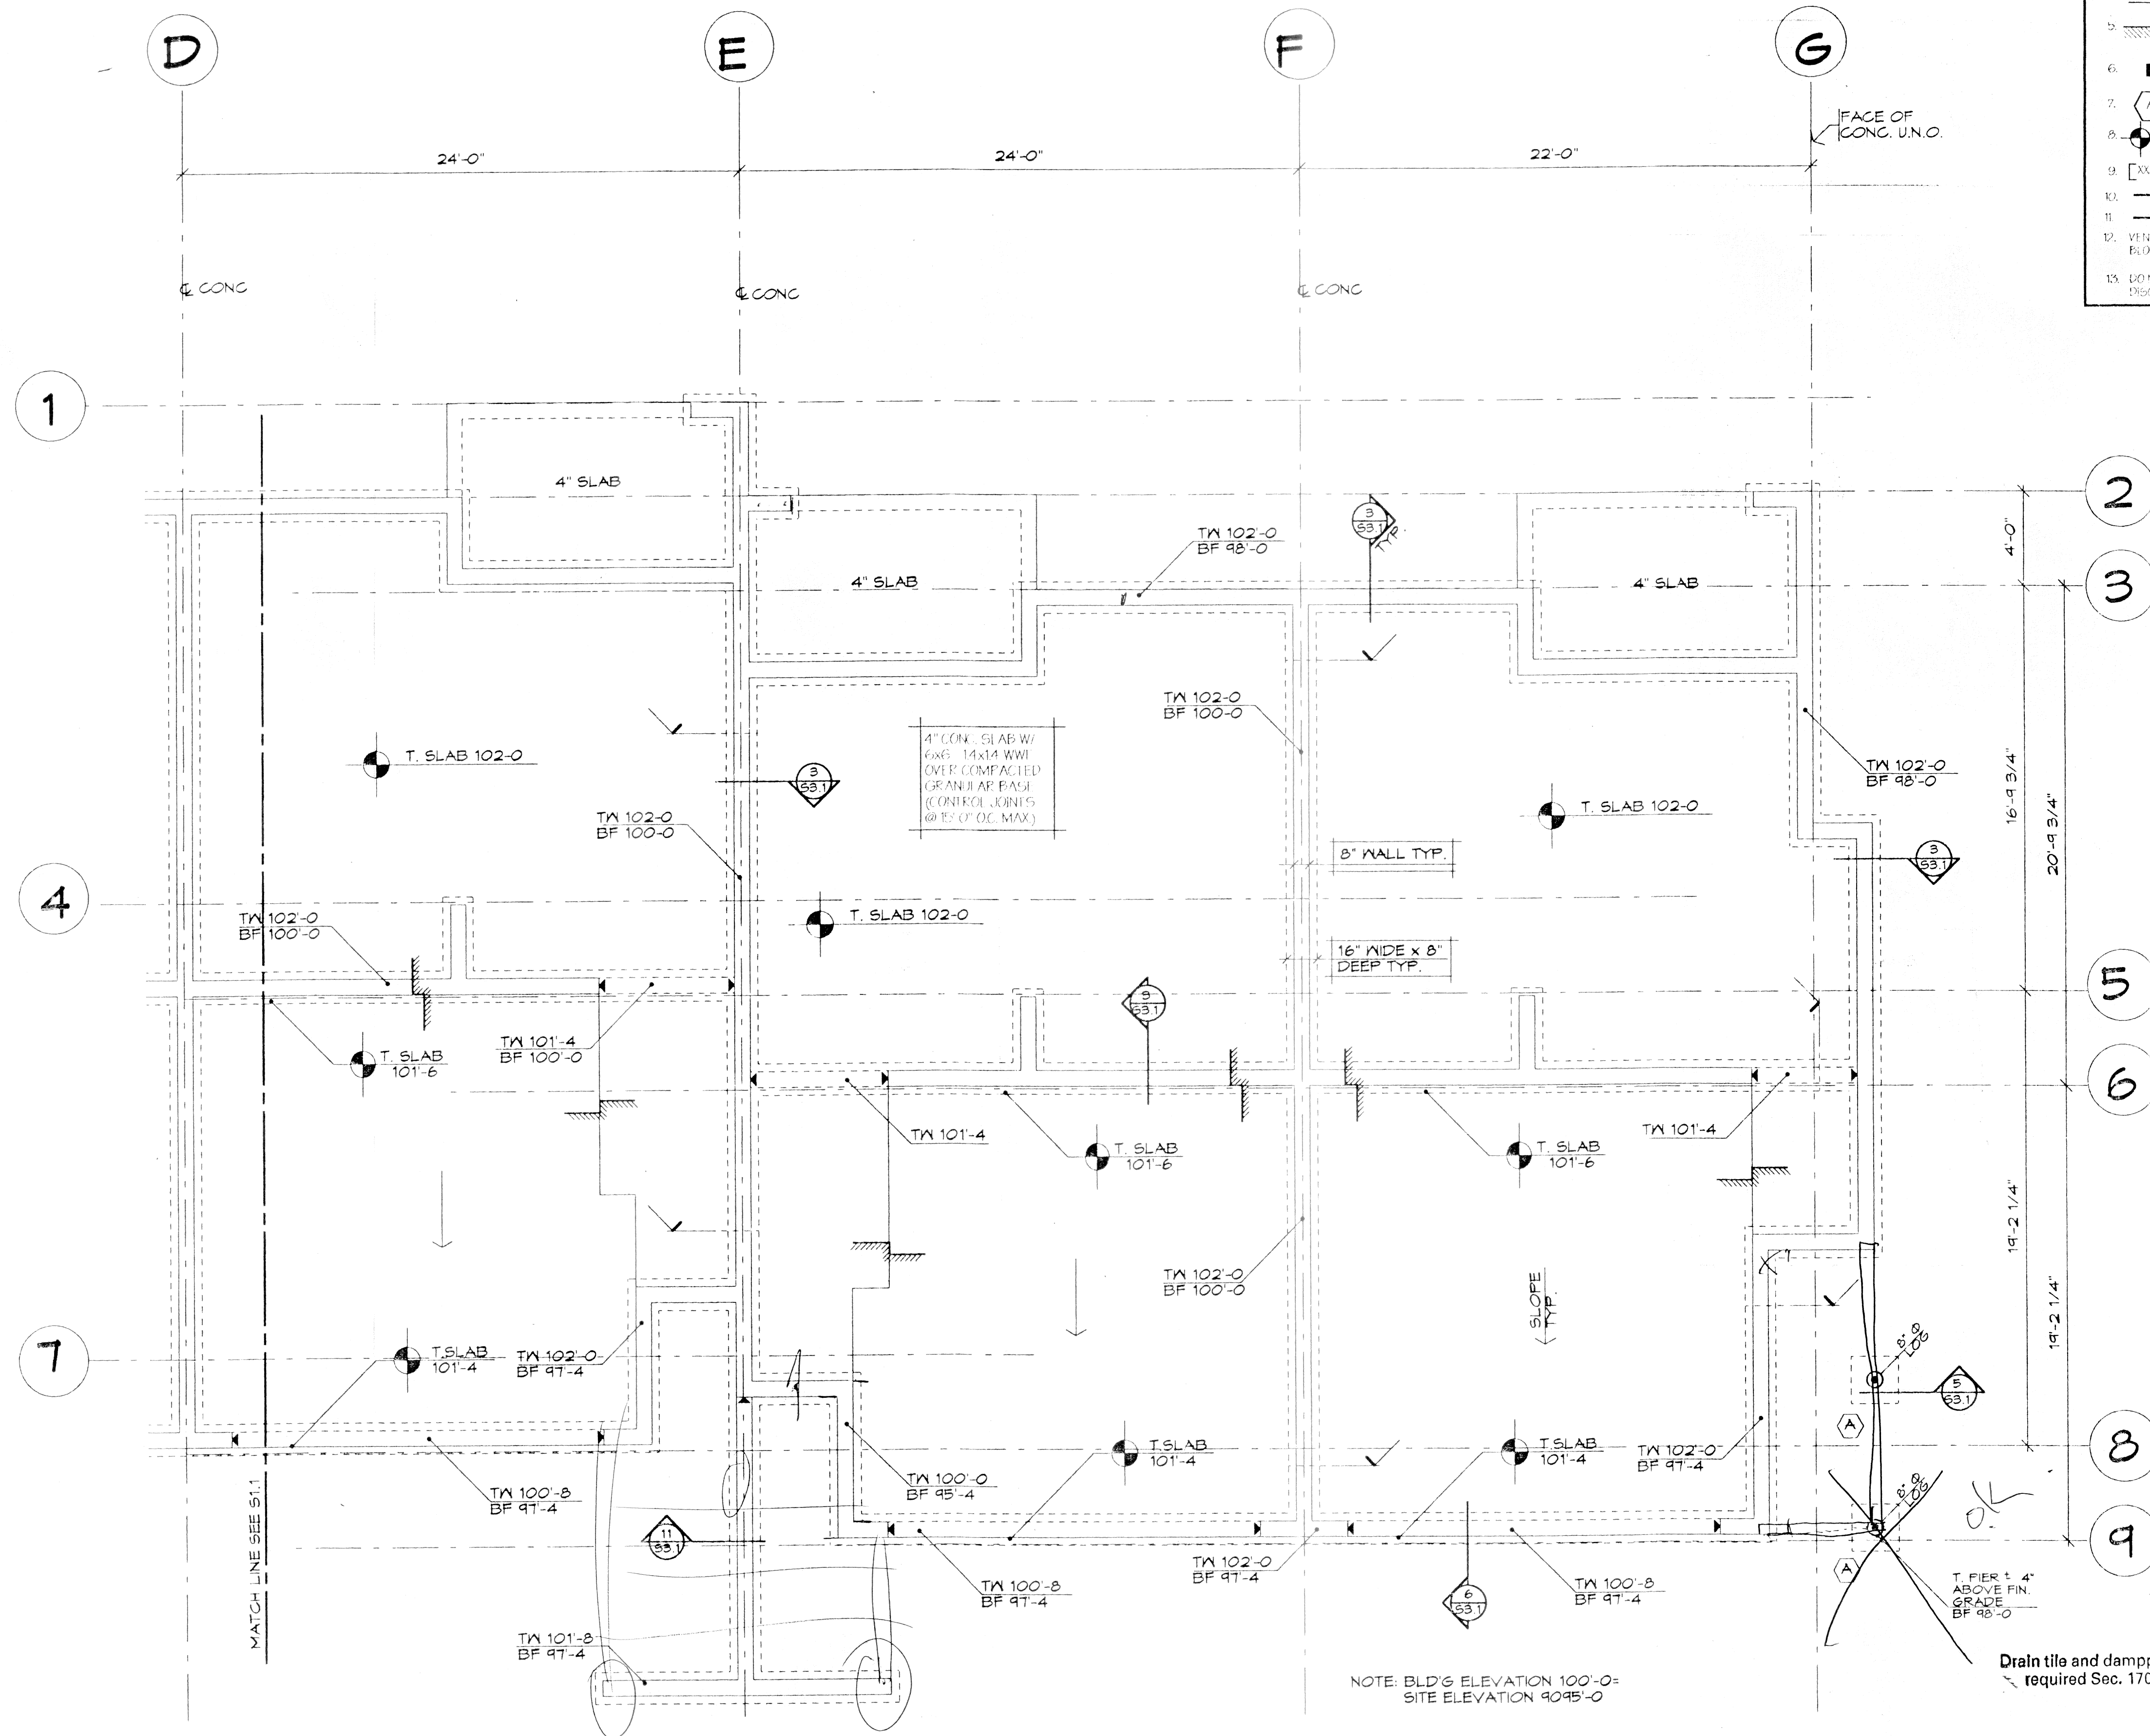


FOUNDATION PLAN NOTES

1. T.W. INDICATES TOP OF CONCRETE WALL ELEVATION
2. B.F. INDICATES BOTTOM OF CONCRETE FOOTING ELEVATION
3. ✓ INDICATES FOOTING STEP
4. INDICATES TOP OF CONCRETE WALL STEP
5. INDICATES STEP OF SURFACE PLANE, FLY OR CONCRETE
6. INDICATES COLUMN ABOVE, TYPICAL 2 2x6 UNO. COLUMN SIZED AT LOWEST POINT, AND REMAINS THAT SIZE TO EACH LEVEL UNLESS CHANGED BY NOTE.
7. INDICATES FOOTING PAD, SET FOOTING KEY THIS SHEET.
8. INDICATES BUILDING ELEVATION
9. [XXX" X Y"] TOP OF BEAM ELEVATION
10. JOIST BEARING
11. JOIST HANGER, SIMPSON "UP" HANGER UNO.
12. VENT CRANK (IF ACT. AND AS PER UBC, SEC. 2506. (C) 6. PROVIDE BLOCKOUTS IN TIE WALLS AS REQ. SEE GENERAL NOTE 5 FOR REIN.
13. DO NOT SCALE DRAWINGS. CONTACT ARCHITECT OR ENGINEER FOR DISCREPANCIES OR MISSING DIMENSIONS.

PAD FOOTING SCHEDULE

MK	SIZE	REIN.
(A)	24" SQ. X 10" THK	3 #5 EACH WAY
(B)	40" SQ. X 12" THK	4 #5 EACH WAY

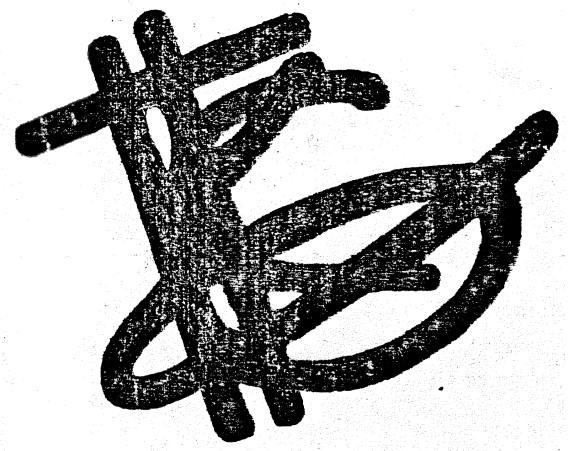

THEODORE K GUY
ASSOCIATES PC

ARCHITECTS AND
STRUCTURAL ENGINEERS

P.O. BOX 1640
23250 HWY. 82
BASALT, COLORADO 81621
PHONE (303) 921-5167
FAX (303) 921-4813



DATE REMARKS

MOUNTAIN
HOUSING GROUP

LOT 640C
TELLURIDE MOUNTAIN VILLAGE

JOB #: 93184
DRAWN: JDV
CHECKED: MJT
PRINTED: 3-12-94


SHEET TITLE:
FOUNDATION PLAN
BUILDING 1

S1.2

COPYRIGHT
THEODORE K GUY ASSOCIATES PC

FOUNDATION PLAN BUILDING 1 EAST

@ 1/4" = 1'-0"

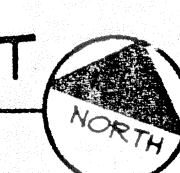

Wood members entering
masonry or concrete shall
have 1/2" air space at top,
sides and ends
Sec. 2526 (c) 5

Drain tile and dampproofing
required Sec. 1707 (d)

NOTE: BLD'G ELEVATION 100'-0"
SITE ELEVATION 9095'-0"

1982