



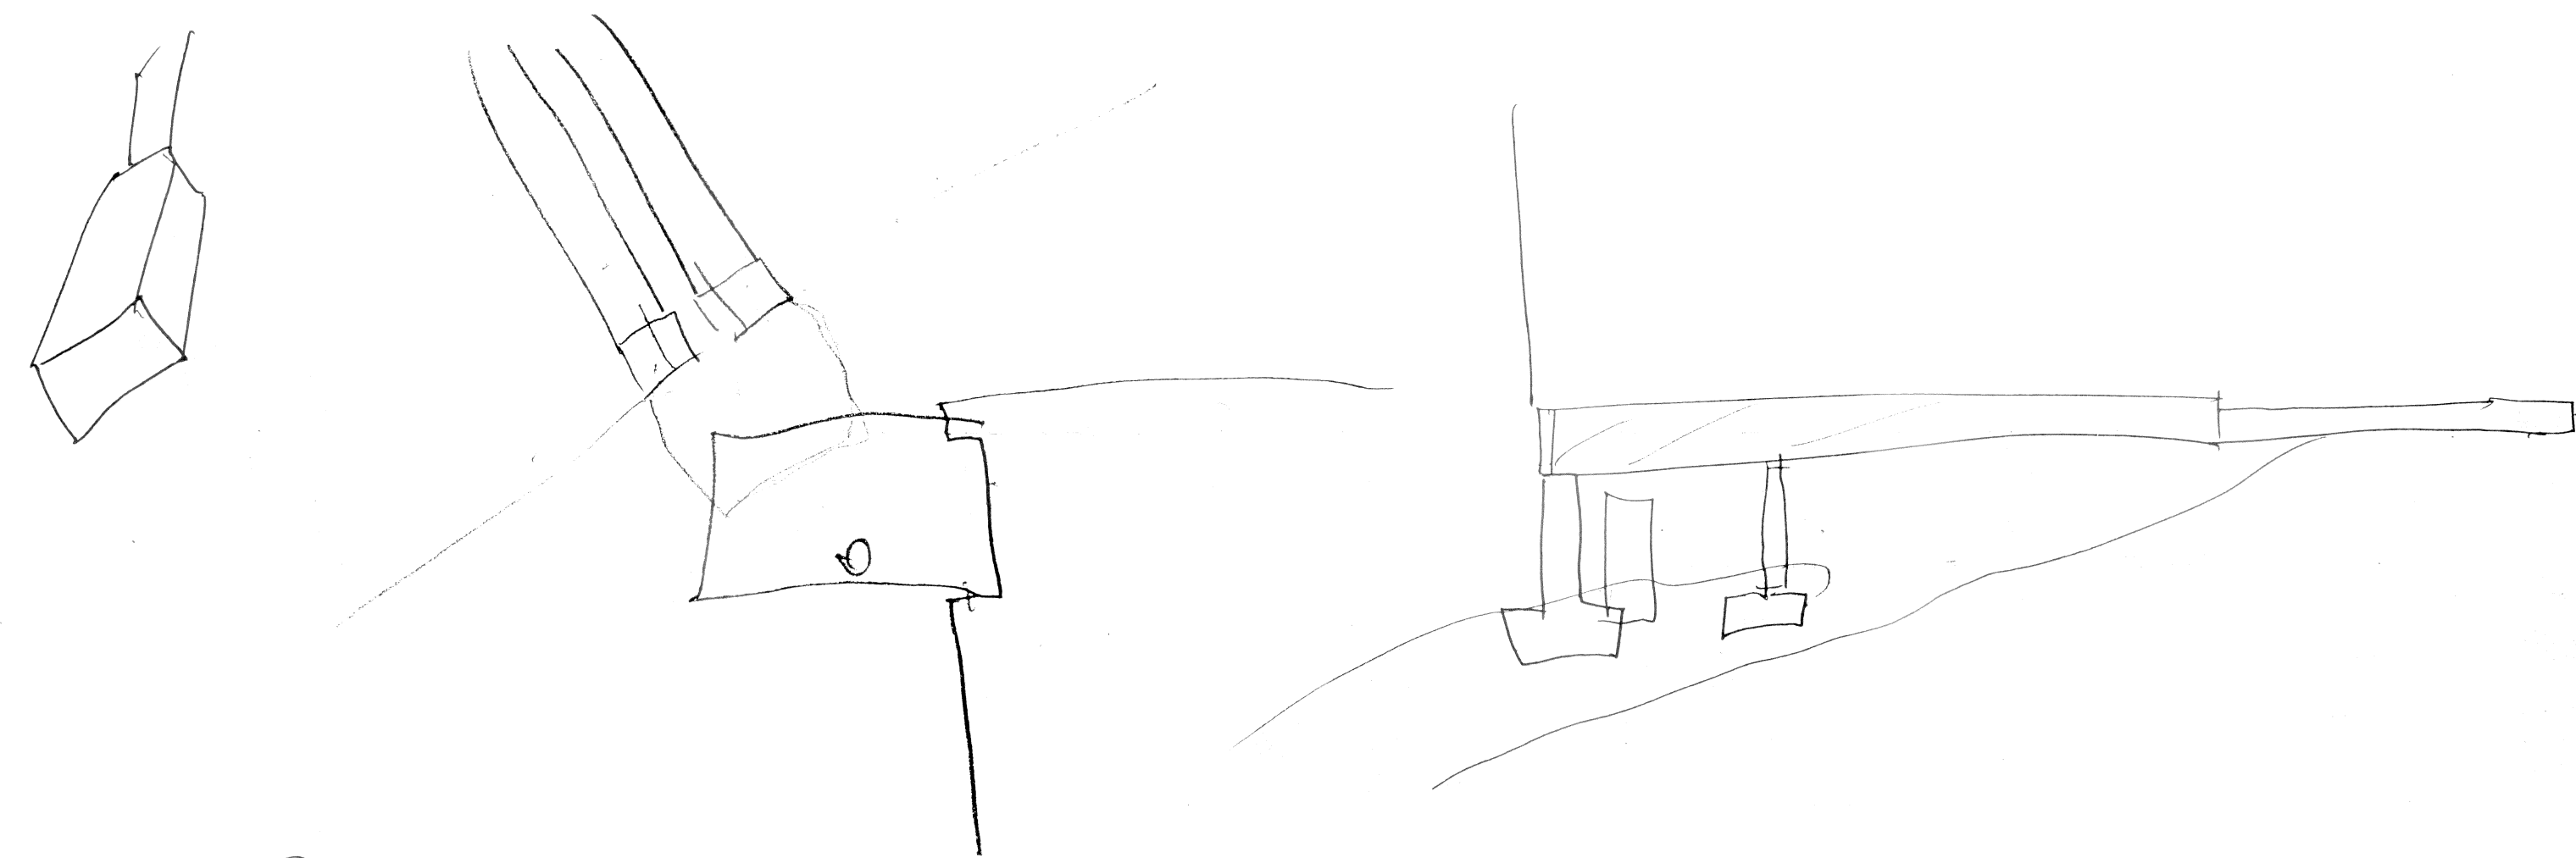

PAD FOOTING SCHEDULE		
MK	SIZE	REINF.
(A)	24" SQ. X 10" THK.	3 #5 EACH WAY
(B)	40" SQ. X 12" THK.	4 #5 EACH WAY

- FOUNDATION PLAN NOTES**
1. T.W. INDICATES TOP OF CONCRETE WALL ELEVATION
 2. BF. INDICATES BOTTOM OF CONCRETE FOOTING ELEVATION
 3. INDICATES FOOTING STEP
 4. INDICATES TOP OF CONCRETE WALL STEP
 5. INDICATES SITE OF SURFACE PLANE - FLY OR CONCRETE
 6. INDICATES COLUMN ABOVE. TYPICAL 22x42 UNO. COLUMNS SIZED AT LOWEST POINT, AND REMAINS THAT SIZE FOR EACH LEVEL UNLESS CHANGED BY NOTE.
 7. INDICATES FOOTING PAD. SEE FOOTING KEY THIS SHEET.
 8. INDICATES BUILDING ELEVATION
 9. [XX XX] TOP OF BEAM ELEVATION
 10. JOIST BEARING
 11. JOIST HANGER - SIMPSON 1/2" HANGER UNO.
 12. VENT CRAWL SPACE AIR AS PER IBC SEC. 2506 (c) 4. PROVIDE BLOCKOUTS IN PD. WALLS AS REQ. SEE GENERAL NOTES FOR PLAN.
 13. (DO NOT SCALE DRAWINGS. CONTACT ARCHITECT OR ENGINEER FOR DISCREPANCIES OR MISSING DIMENSIONS)

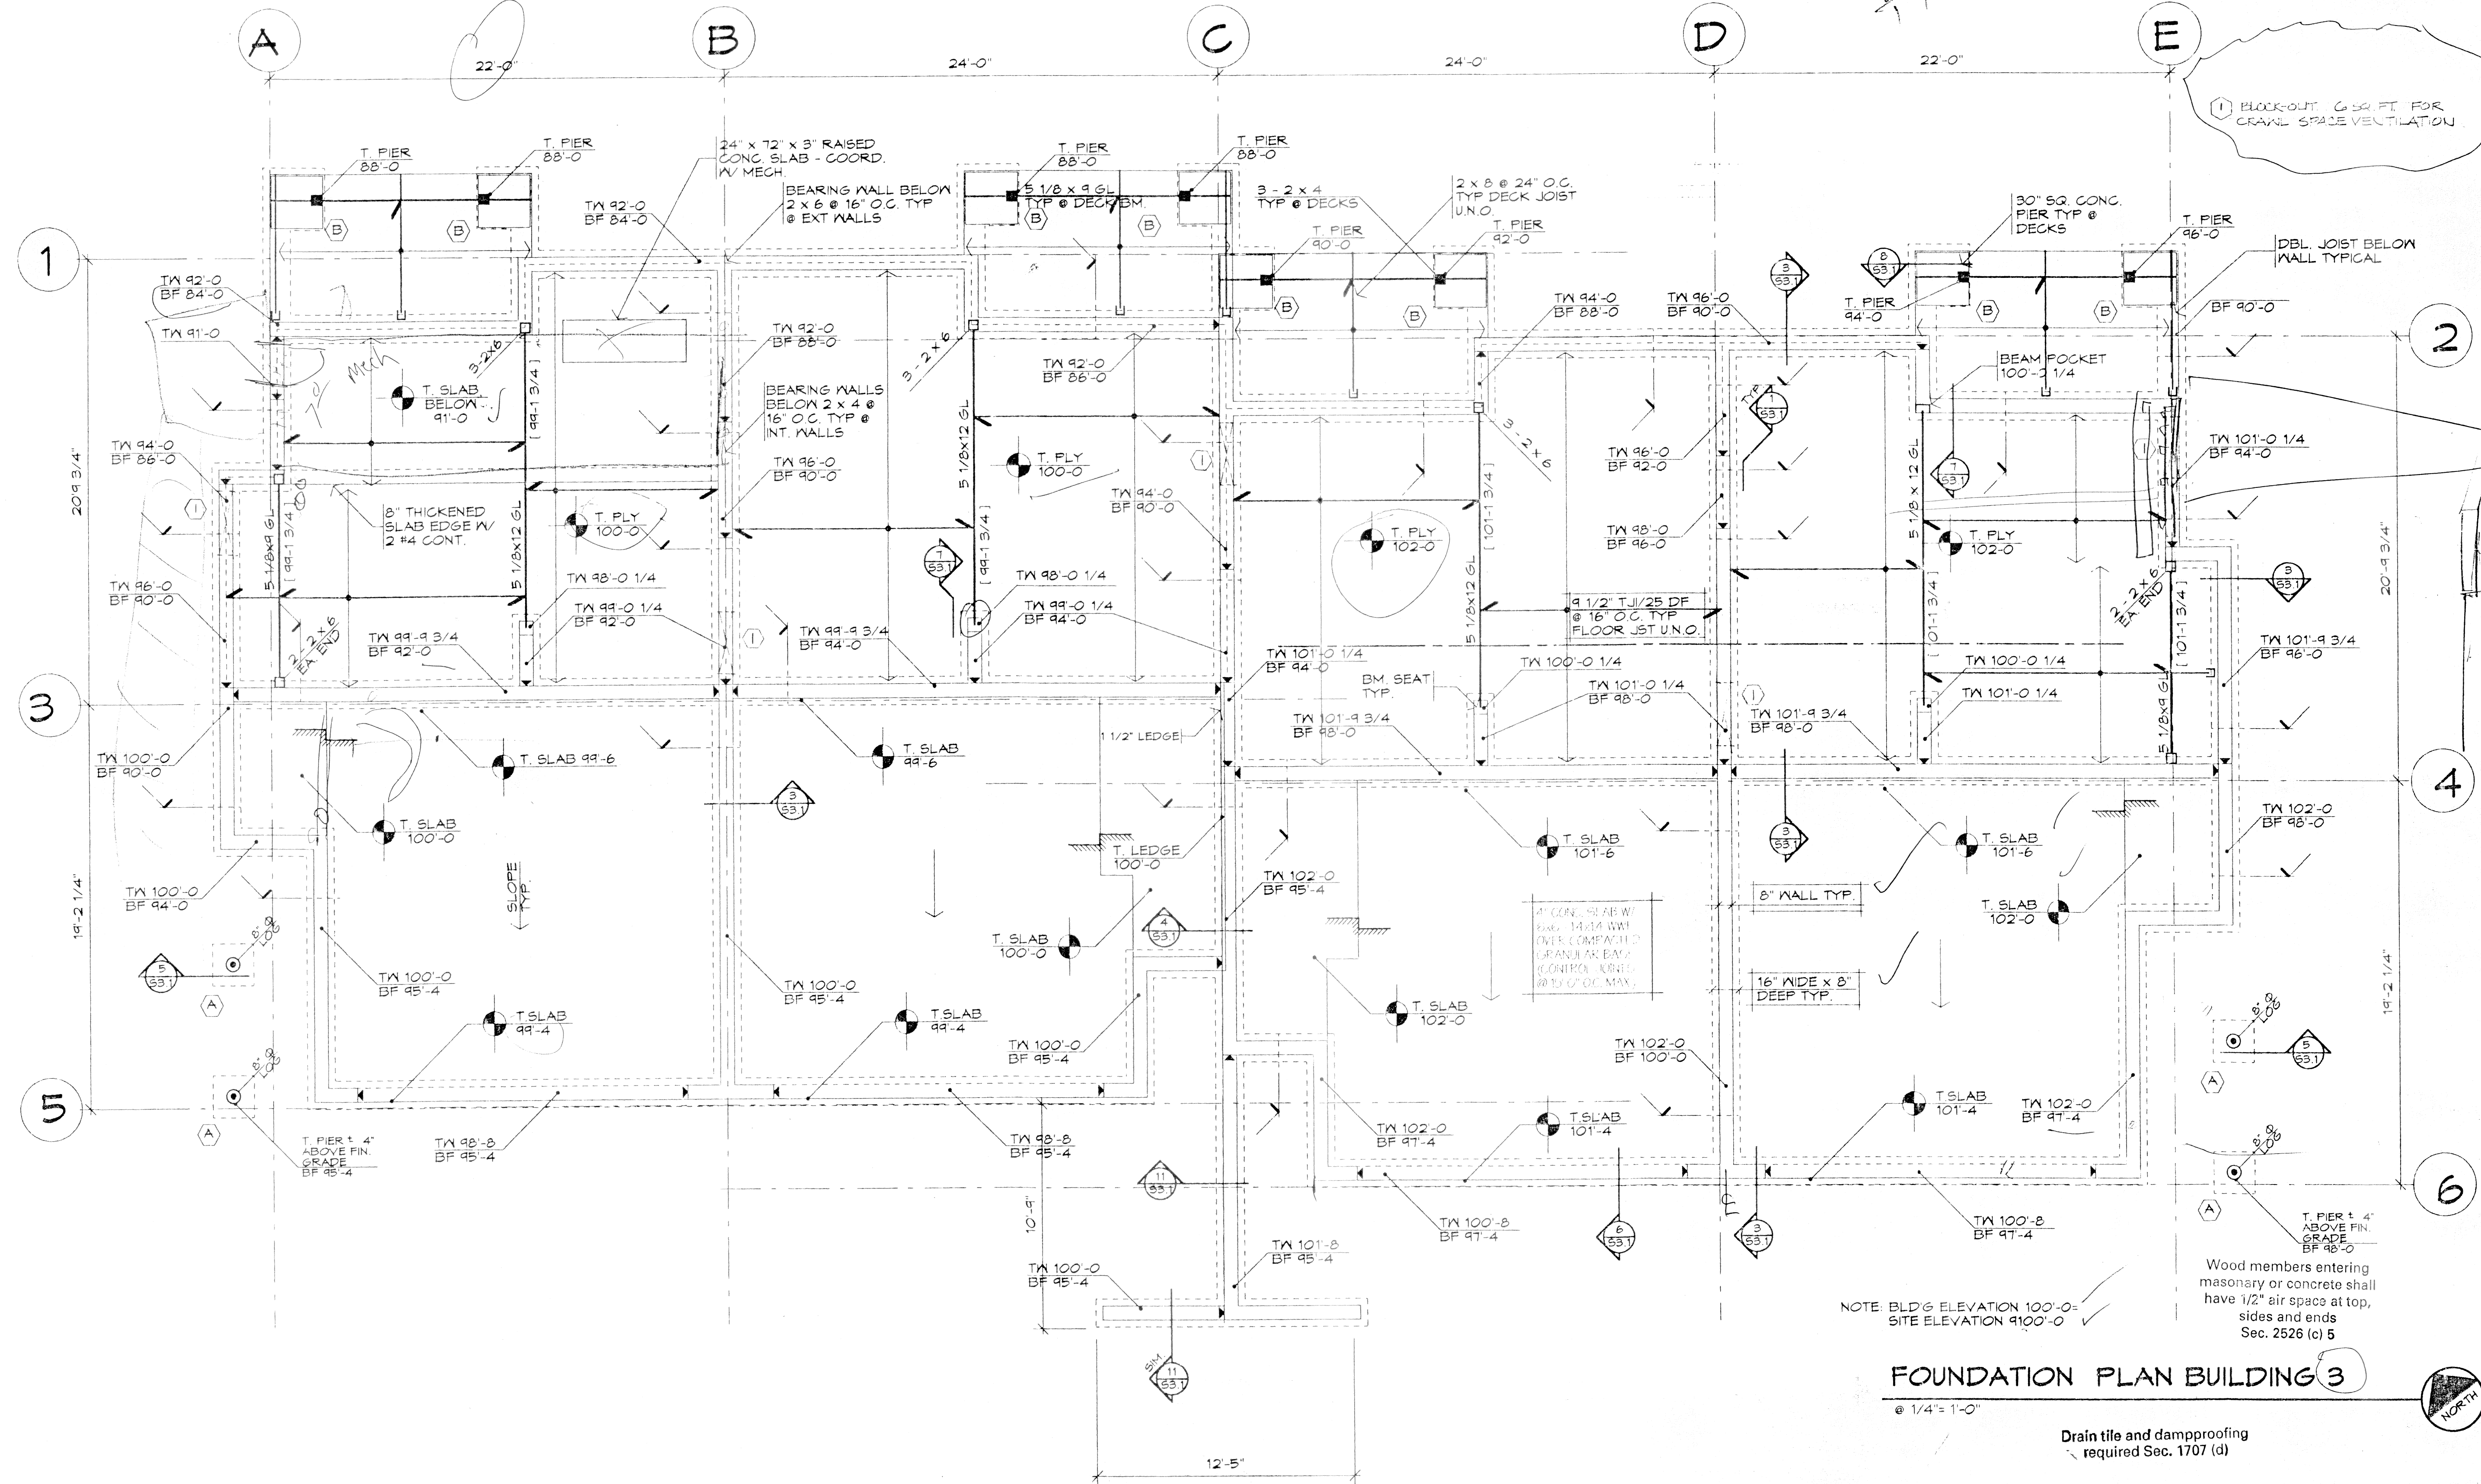

FOUNDATION PLAN BUILDING 3

@ 1/4" = 1'-0"

Drain tile and dampproofing required Sec. 1707 (d)



THEODORE K GUY ASSOCIATES P

ARCHITECTS AND STRUCTURAL ENGINEERS

P.O. BOX 1640
23280 HWY. 82
BASALT, COLORADO 81621
PHONE (303) 927-9167
FAX (303) 927-4813



Handwritten note: Vent!

DATE	REMARKS
4-2-04	VENTS

MOUNTAIN HOUSING GROUP

LOT 640C
TELLURIDE MOUNTAIN VILLAGE

JOB #: 93124
DRAWN: JDV
CHECKED: MJT
PRINTED: 3-12-94

SHEET TITLE:
FOUNDATION PLAN BUILDING 3

S1.4