


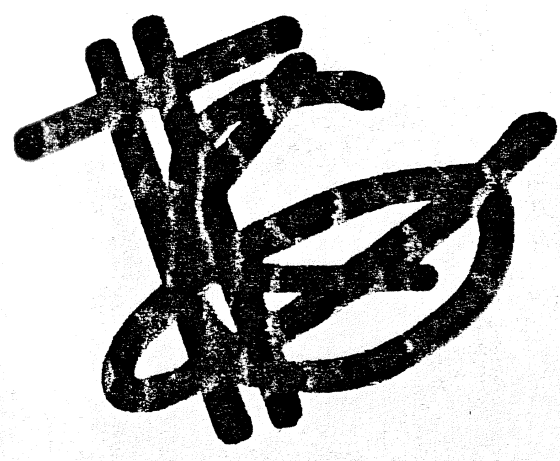

THEODORE K GU
ASSOCIATES PC

ARCHITECTS AND
STRUCTURAL ENGINEERS

P.O. BOX 1640
23280 HWY. 82
BASALT, COLORADO 81621
PHONE (303) 921-3167
FAX (303) 921-4813



DATE 4-2-94 REMARKS

MOUNTAIN
HOUSING GROUP

LOT 640C
TELLURIDE MOUNTAIN VILLA

JOB #: 93184
DRAWN: JDV
CHECKED: MJT
PRINTED: 3-12-94

SHEET TITLE:
FOUNDATION PLAN
BUILDING 4


S1.5

COPYRIGHT
THEODORE K GU ASSOCIATES PC

FOUNDATION PLAN NOTES

1. T.W. INDICATES TOP OF CONCRETE WALL ELEVATION
2. B.F. INDICATES BOTTOM OF CONCRETE FOOTING ELEVATION
3. INDICATES FOOTING STEP
4. INDICATES TOP OF CONCRETE WALL STEP
5. INDICATES STEP OF SURFACE FINISH FLY ON CONCRETE
6. INDICATES COLUMN ABOVE, TYPICAL 2'x6' UNO. COLUMNS SIZED AT LOWEST POINT, AND REMAINS THAT SIZE FOR EACH LEVEL UNLESS CHANGED BY NOTE.
7. INDICATES FOOTING PAD. SEE FOOTING KEY THIS SHEET.
8. INDICATES BUILDING ELEVATION
9. [XXX XX] TOP OF FINISH ELEVATION
10. [XXX XX] JOIST BEARING
11. [XXX XX] JOIST HANGER - SIMPSON/HANGER UNO.
12. VERT. CRAWL SPACE SHALL BE MIN. 4" C. 25% OF 6" PROVIDED BLOCKOUTS ENTER WALLS AS REQ. SEE GENERAL NOTES FOR KEYS.
13. DO NOT SCALE DRAWINGS. CONTACT ARCHITECT OR ENGINEER FOR DISCREPANCIES OR MISSING DIMENSIONS.

PAD FOOTING SCHEDULE		
MK	SIZE	REINF
A	24" SQ. X 10" THK	3 #5 EACH WAY
B	40" SQ. X 12" THK	4 #5 EACH WAY

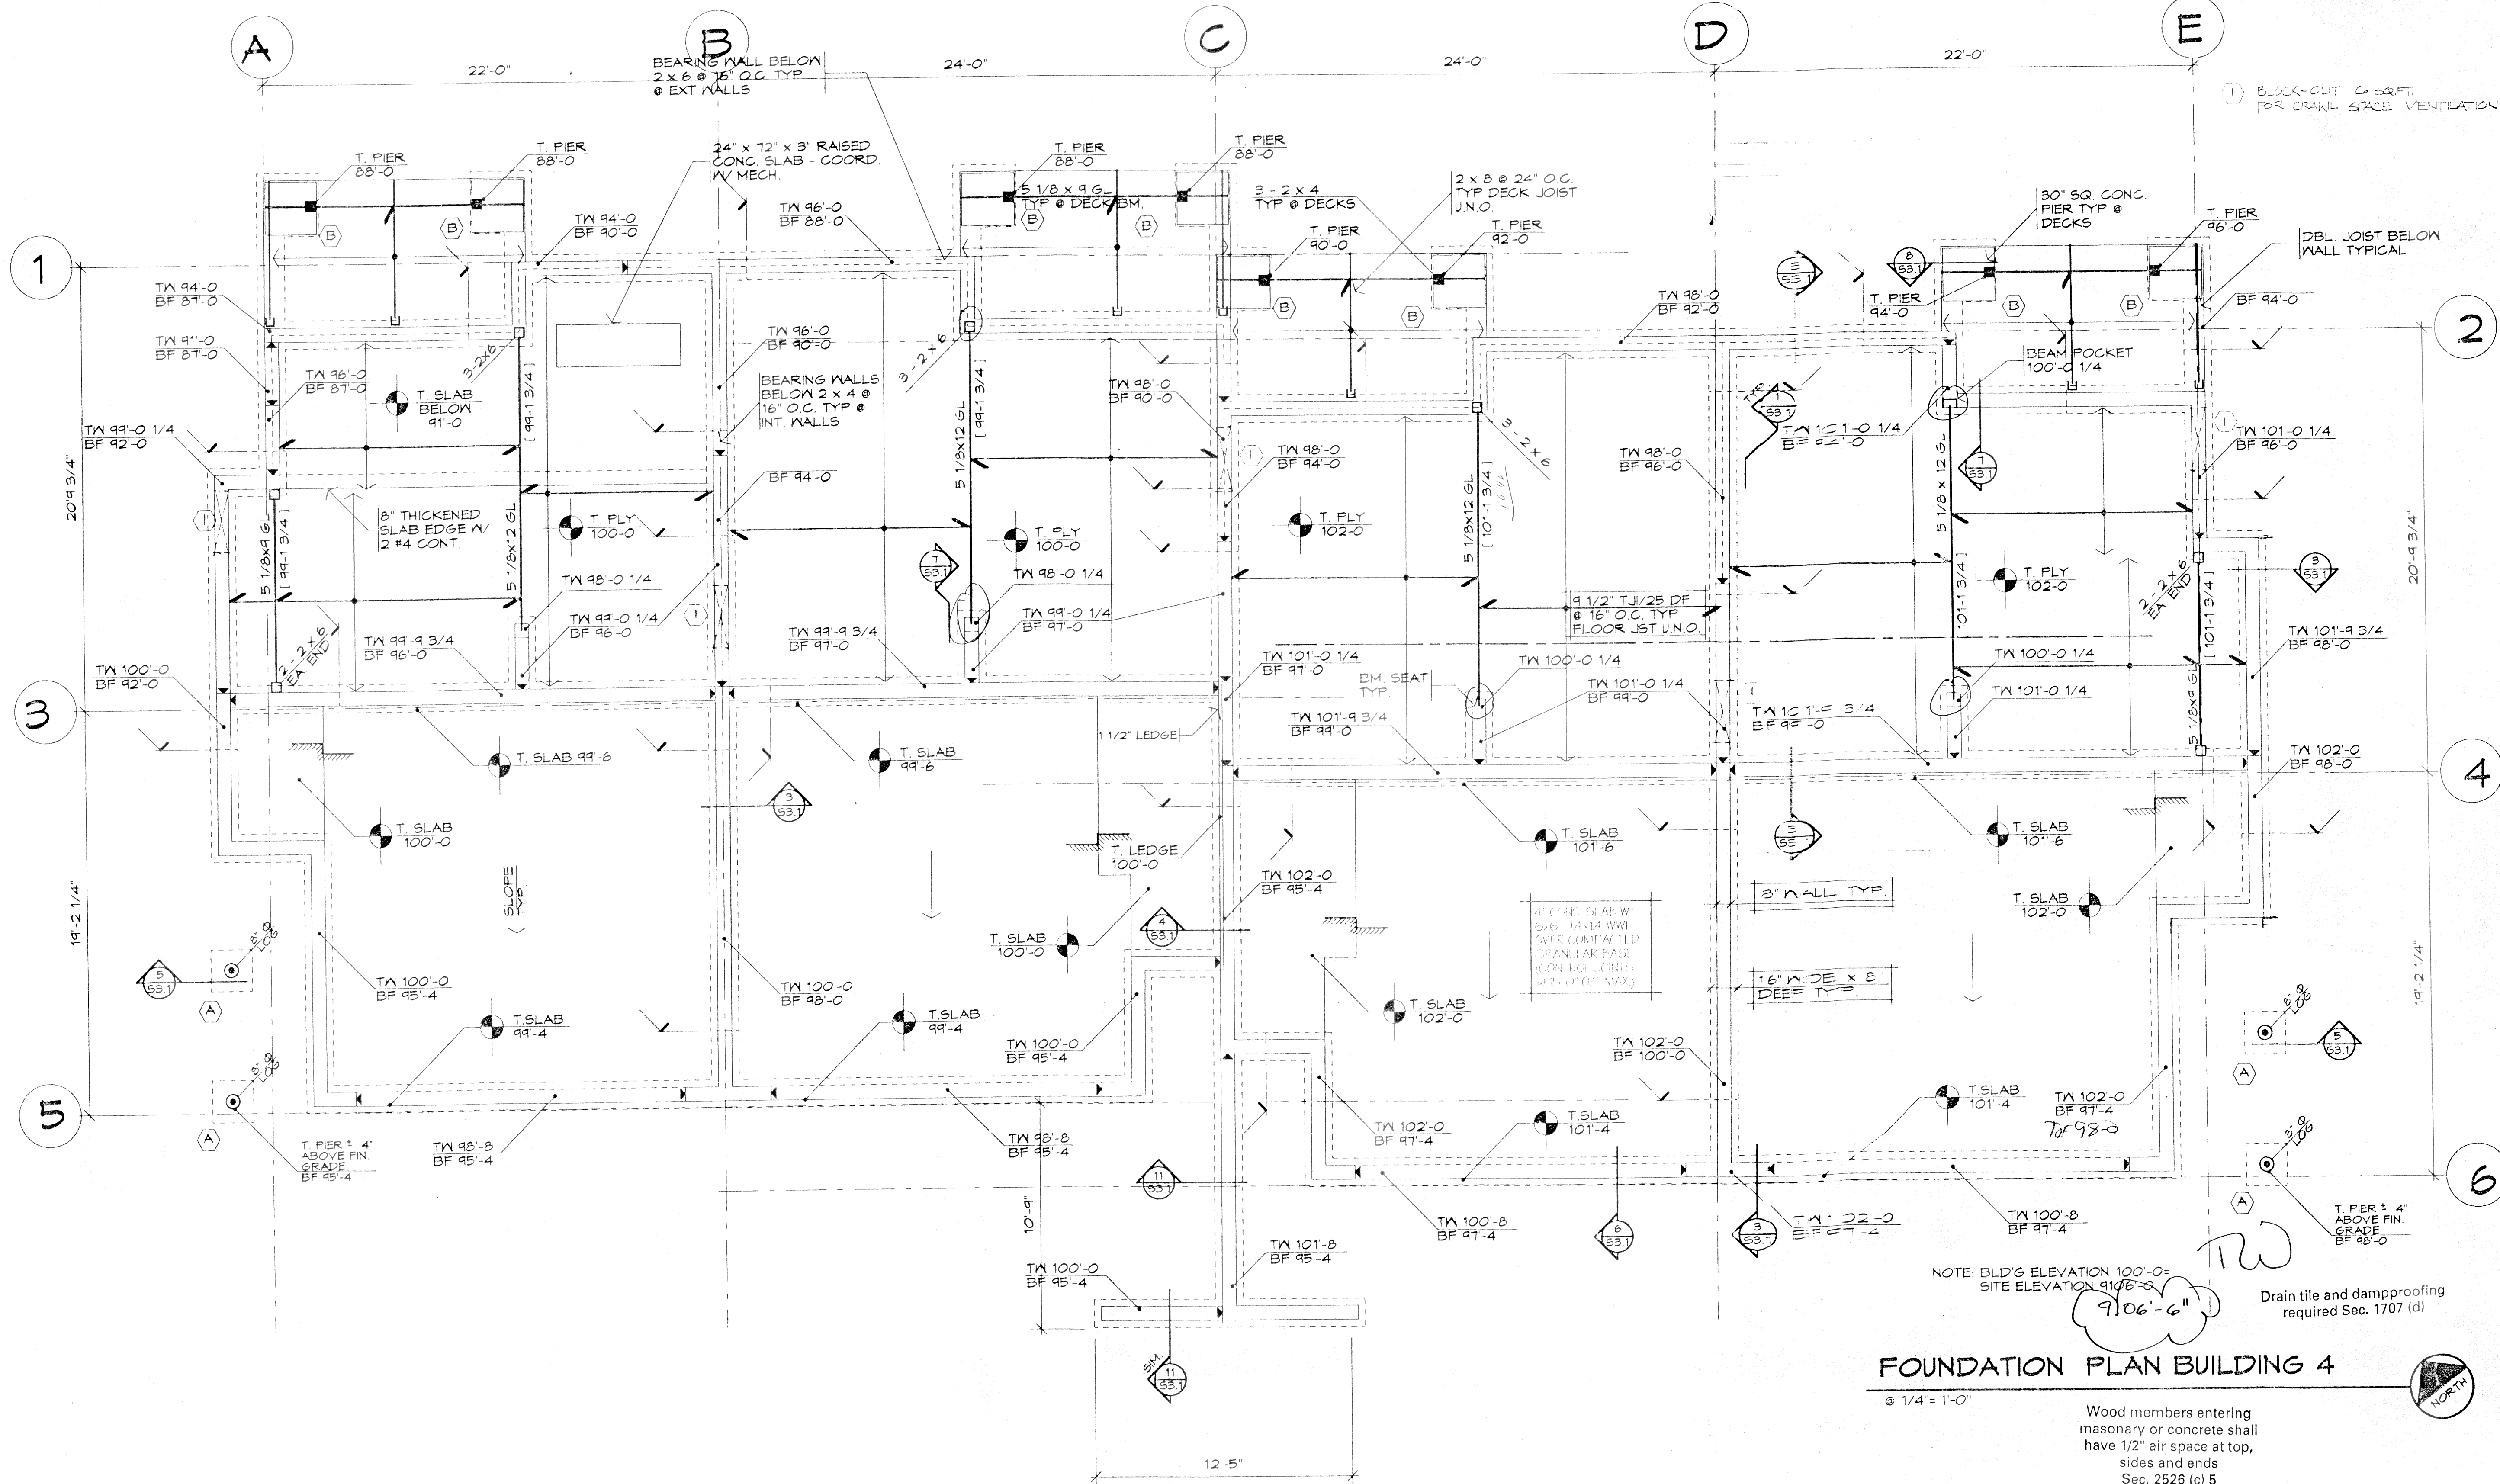

FOUNDATION PLAN BUILDING 4

1/4" = 1'-0"

Wood members entering
masonry or concrete shall
have 1/2" air space at top,
sides and ends
Sec. 2526 (c) 5

