


ARCHITECTS AND
STRUCTURAL ENGINEERS

P.O. BOX 1640
23280 HWY. 82
BASALT, COLORADO 81621
PHONE (303) 927-3167
FAX (303) 927-4813

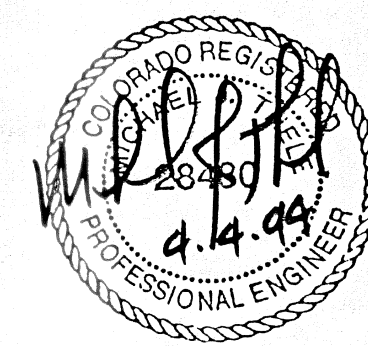

DATE	REMARKS
------	---------

MOUNTAIN
HOUSING GROVE

LOT 640C
TELLURIDE MOUNTAIN VILLAGE

JOB #: 9318.

DRAWN: JDV

CHECKED: MJT


PRINTED: 3-12-92

SHEET TITLE:
FOUNDATION PLAN
BUILDING 5

FOUNDATION PLAN NOTES


1. W ————— INDICATES TOP OF CONCRETE WALL ELEVATION
2.  ————— INDICATES TOP OF CONCRETE FOOTING ELEVATION
3.  ————— INDICATES TOP OF CONCRETE WALL STEP
4.  ————— INDICATES TOP OF CONCRETE WALL STEP
5.  ————— INDICATES SURFACE PLANE - FLY OR CONCRETE
6.  ————— INDICATES COLUMN ABOVE TYPICAL 2x4 OR COLUMN: SIZED AND LOCATED FORM, AND IS MEANS THAT SIZE FOR EACH VIEW IS 90° CHANGED BY NOTE.
7.  ————— INDICATES FOOTING PARALLEL FOOTING KEY THIS SHEET.
8.  ————— INDICATES BUILDING ELEVATION
9.  ————— TOP OF BEAM ELEVATION
10.  ————— JOIST FRAMING
11.  ————— JOIST HANGER - DIMENSION TO HANGER END
12.  ————— WINDOW ELEVATION AND AIR PERCUSSION (SHEETS 20, 21, 22, 100)
13.  ————— WINDOW ELEVATION AND AIR PERCUSSION (SHEETS 20, 21, 22, 100)
14.  ————— WINDOW ELEVATION AND AIR PERCUSSION (SHEETS 20, 21, 22, 100)
15.  ————— WINDOW ELEVATION AND AIR PERCUSSION (SHEETS 20, 21, 22, 100)
16.  ————— WINDOW ELEVATION AND AIR PERCUSSION (SHEETS 20, 21, 22, 100)
17.  ————— WINDOW ELEVATION AND AIR PERCUSSION (SHEETS 20, 21, 22, 100)
18.  ————— WINDOW ELEVATION AND AIR PERCUSSION (SHEETS 20, 21, 22, 100)
19.  ————— WINDOW ELEVATION AND AIR PERCUSSION (SHEETS 20, 21, 100)
20.  ————— WINDOW ELEVATION AND AIR PERCUSSION (SHEETS 20, 21, 22, 23, 24, 25, 26, 27, 28, 29, 30, 31, 32, 33, 34, 35, 36, 37, 38, 39, 40, 41, 42, 43, 44, 4

PAD FOOTING SCHEDULE		
MK	SIZE	REINF.
(A)	24" SQ. x 10" THK	3 #5 EACH WAY
(B)	40" SQ. x 12" THK	4 #5 EACH WAY

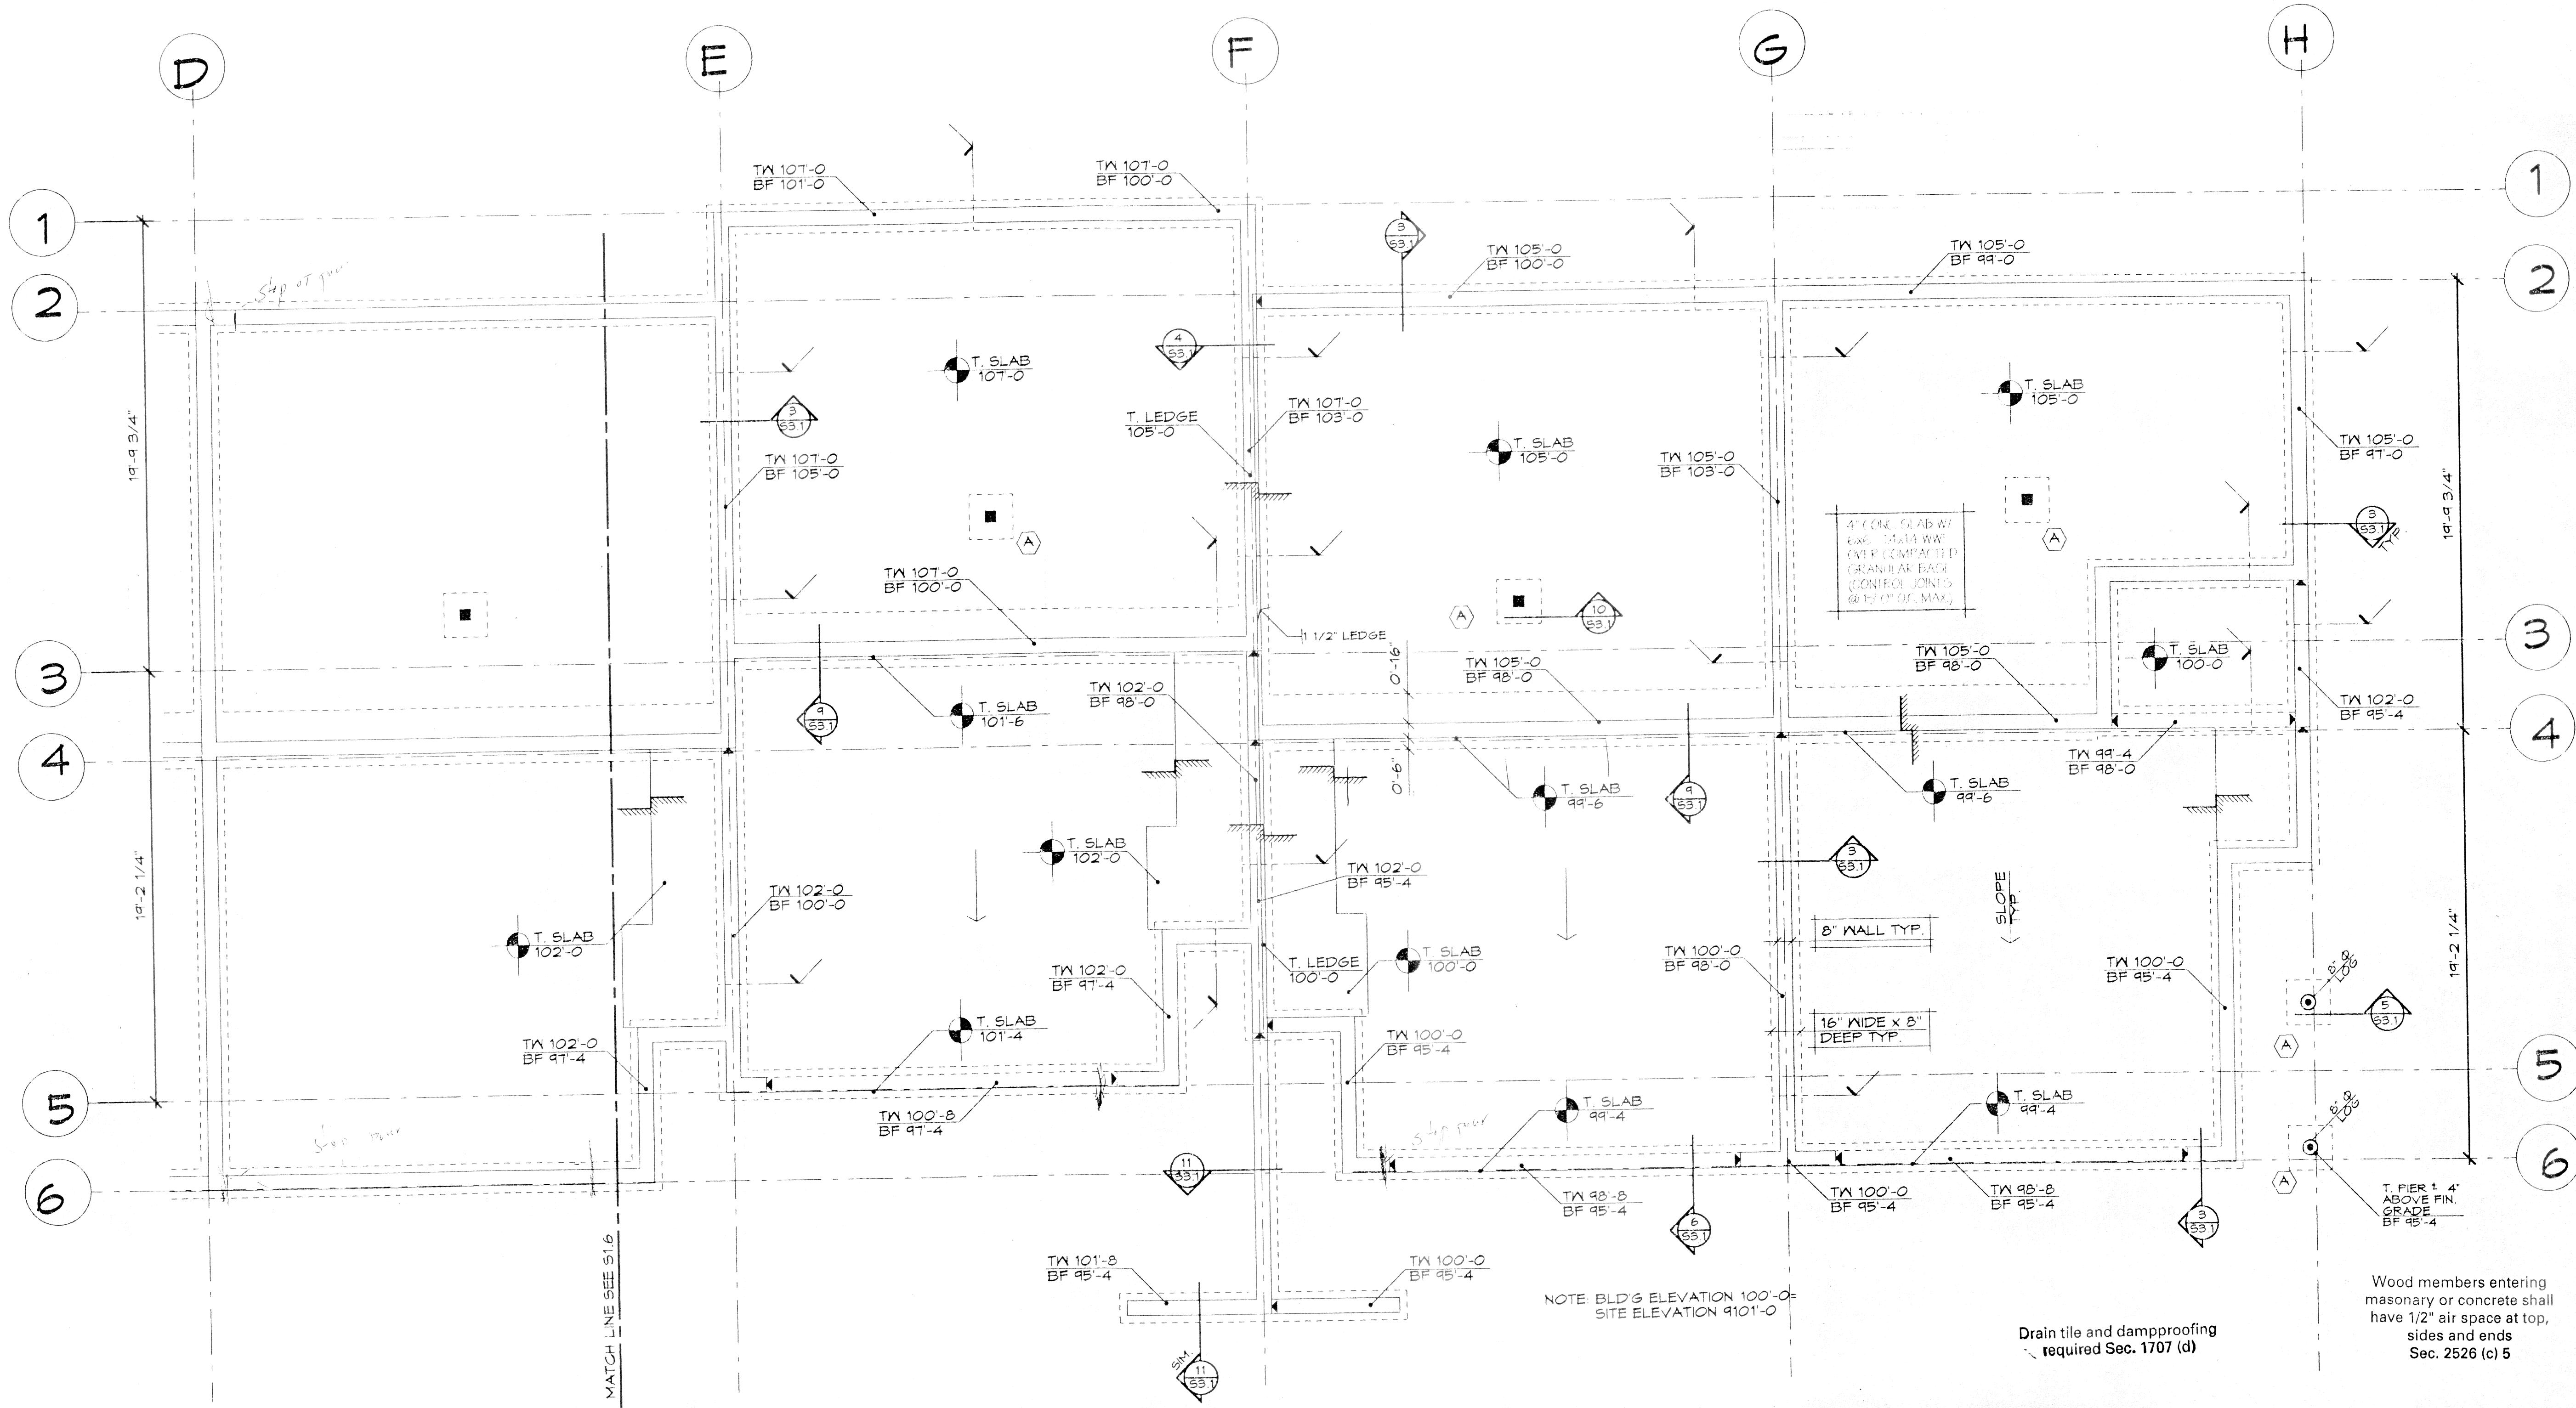

FOUNDATION PLAN BUILDING 5 WEST

③ $1/4'' = 1'-0''$

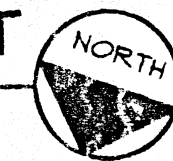

\$1.7

COPYRIGHT
THEODORE K GUY ASSOCIATES PC