



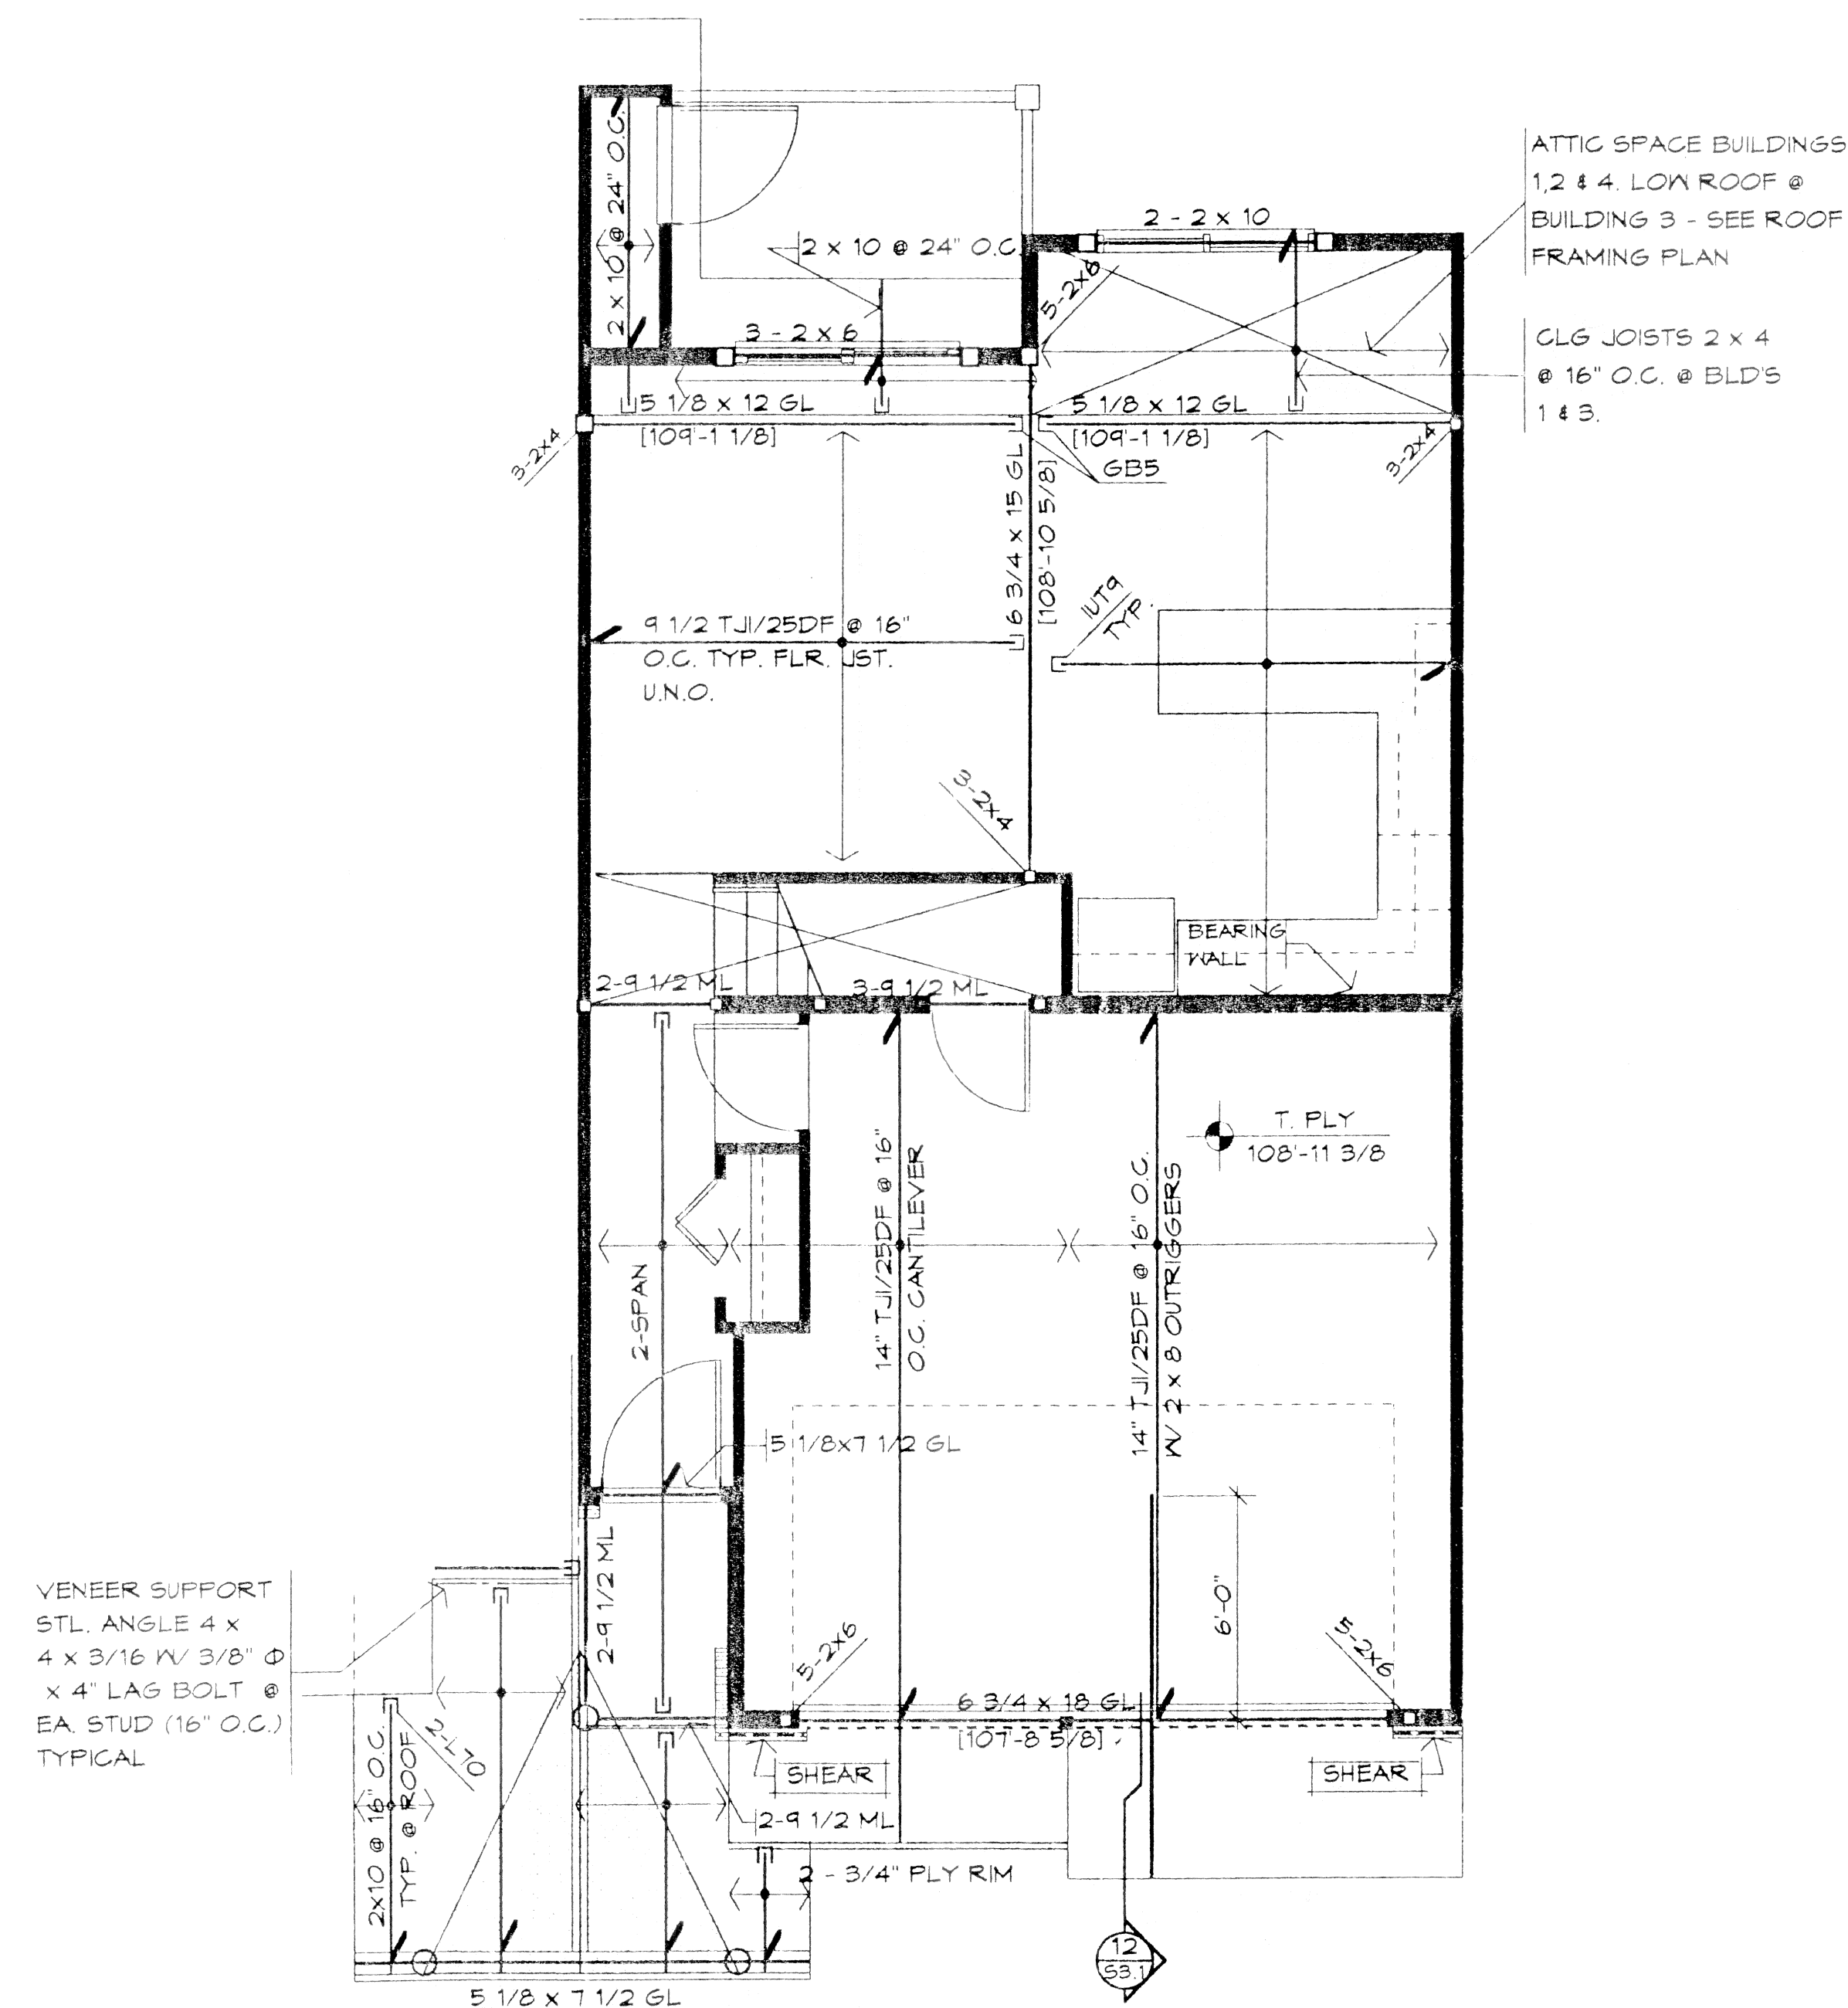


UPPER LEVEL FLOOR FRAMING PLAN
BLDG'S 1, 2, 3 & 4 @ 1/4" = 1'-0"

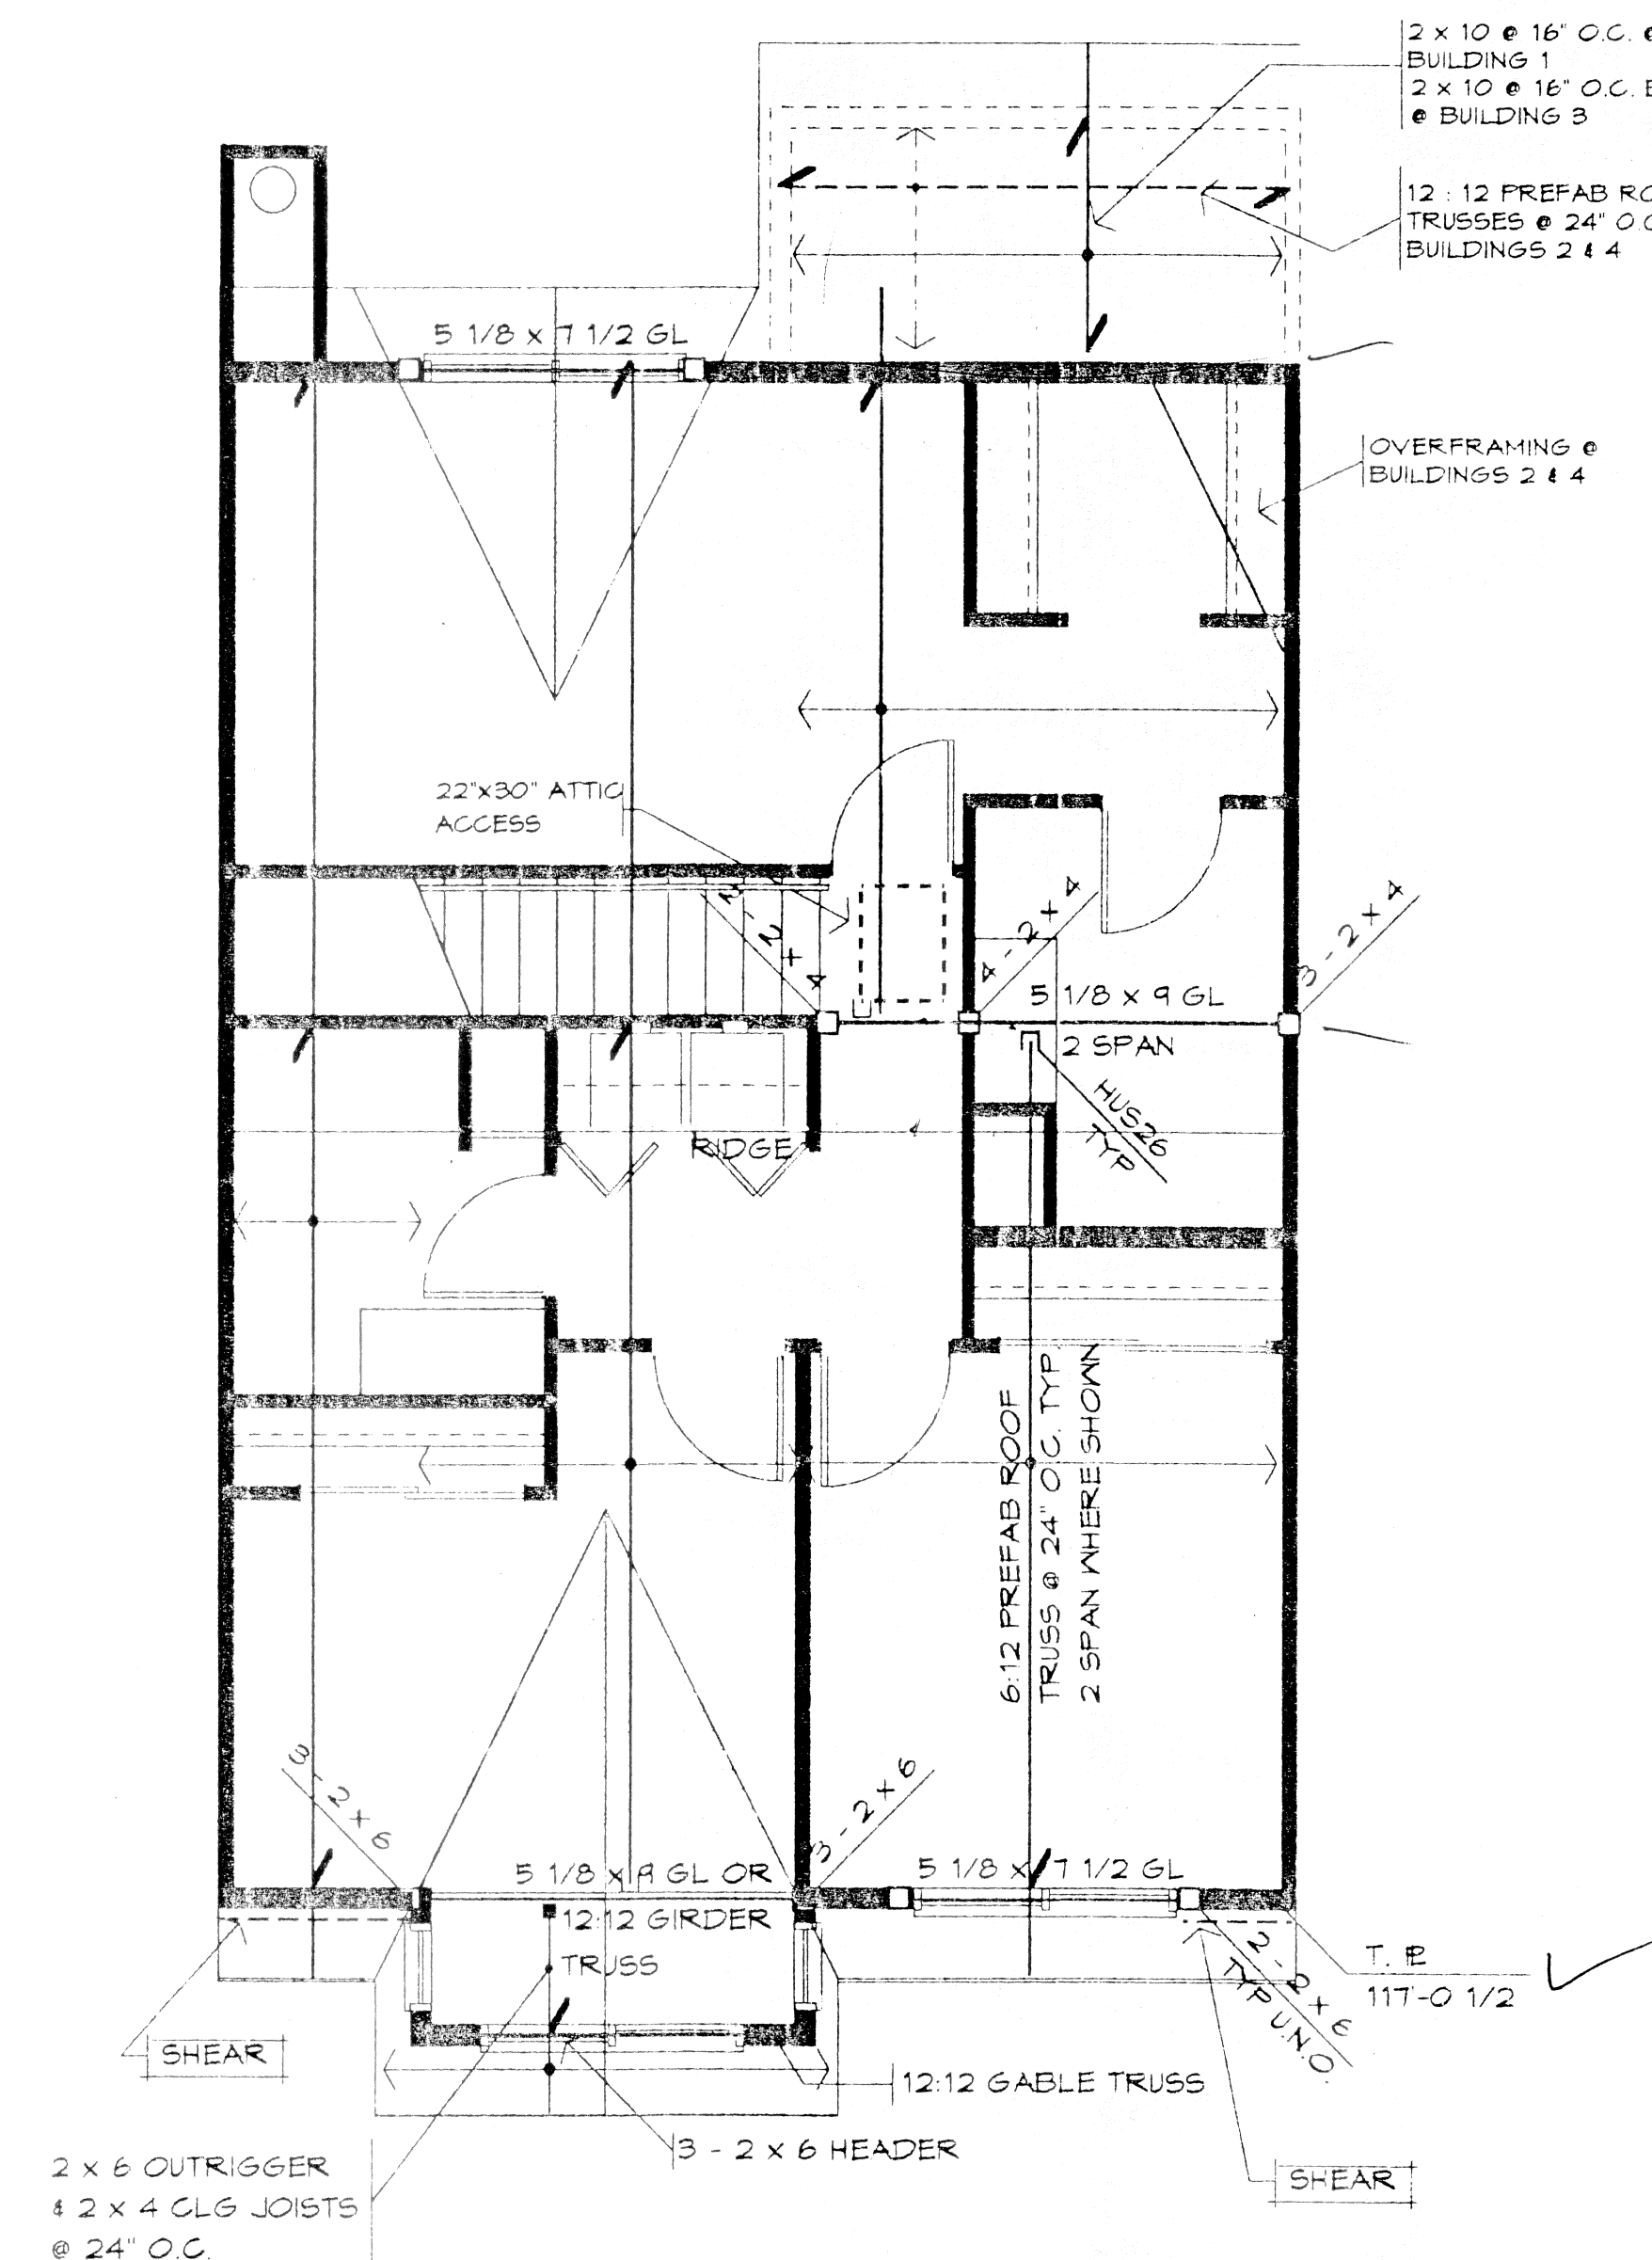

ROOF FRAMING PLAN
BLDG'S 1, 2, 3 & 4 @ 1/4" = 1'-0"

FRAMING PLAN NOTES	
1. □ ○	COLUMN BELOW
2. ■ ●	COLUMN ABOVE
3. —	JOIST BEARING
4. —	JOIST HANGER
5. —	JOIST END BRACE
6. —	JOIST END BRACE
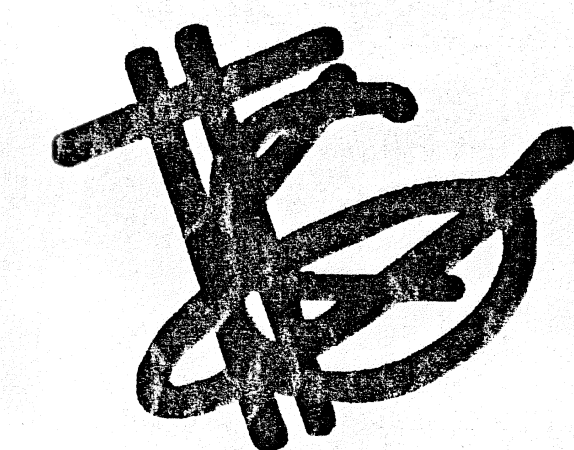

THEODORE K GUY
ASSOCIATES PC

ARCHITECTS AND
STRUCTURAL ENGINEERS

P.O. BOX 1640
29280 HWY. 82
BASALT, COLORADO 81621
PHONE (303) 927-3161
FAX (303) 927-4813



DATE 9-14-94 REMARKS PERMIT SET

MOUNTAIN
HOUSING GROUP

LOT 640C
TELLURIDE MOUNTAIN VILLAGE

JOB #: 93184
DRAWN: CSL
CHECKED: MJT
PRINTED: 9-12-94

SHEET TITLE:
FLOOR PLANS

52.1

COPYRIGHT
THEODORE K GUY ASSOCIATES PC