



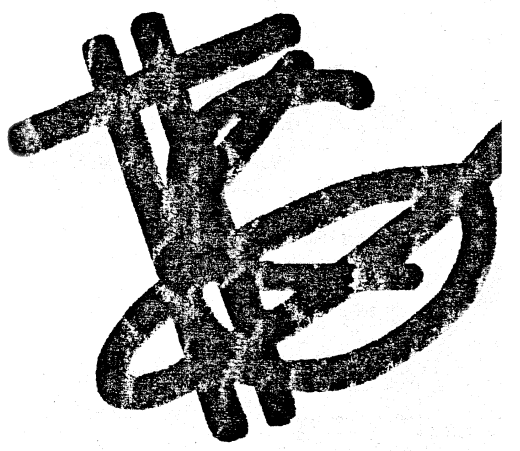

THEODORE K G  
ASSOCIATES F

ARCHITECTS AND  
STRUCTURAL ENGINEER

P.O. BOX 1640  
23280 HWY. 82  
BASALT, COLORADO 81621  
PHONE (303) 927-3167  
FAX (303) 927-4313

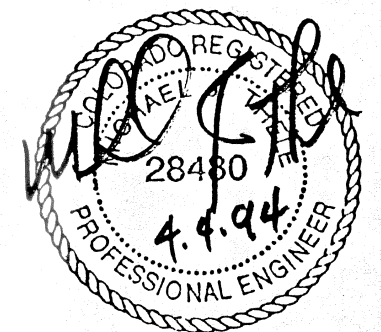

DATE REMARKS  
3-14-94 PERMIT SET

MOUNTAIN  
HOUSING GROUP

LOT 640C  
TELLURIDE MOUNTAIN VILL.


JOB #: 93184  
DRAWN: CSL  
CHECKED:  
PRINTED: 3-14-94

SHEET TITLE:  
FRAMING PLANS

52.2


COPYRIGHT  
THEODORE K GUY ASSOCIATES PC

| FRAMING PLAN NOTES |   |
|--------------------|---|
| 1                  | □ ○ COLUMN BELOW                                                                                    |
| 2                  | ■ ○ COLUMN ABOVE                                                                                    |
| 3                  | — JOIST BLANK                                                                                       |
| 4                  | — JOIST HATCH                                                                                       |
| 5                  | — STEP PLYWOOD FRAME                                                                                |
| 6                  | — INDICATES BUILDING ELEVATION                                                                      |
| 7                  | — SHEAR                                                                                             |
| 8                  | — TOP OF BLUM ELEVATION                                                                             |
| 9                  | — INDICATES OVERFRAMING                                                                             |
| 10                 | ALL DIMENSIONS TO BE 3/4" TYP. UNLESS NOTED OTHERWISE                                               |
| 11                 | ALL DIMENSIONS SHALL BE 3/4" TYP. UNLESS NOTED OTHERWISE                                            |
| 12                 | ALL DIMENSIONS SHALL BE 3/4" TYP. UNLESS NOTED OTHERWISE                                            |
| 13                 | ALL DIMENSIONS SHALL BE 3/4" TYP. UNLESS NOTED OTHERWISE                                            |
| 14                 | FOR MORE DETAILED INFORMATION CONTACT ARCHITECT OR ENGINEER FOR DISTANCE OF 1/4" OR MORE DIMENSIONS |

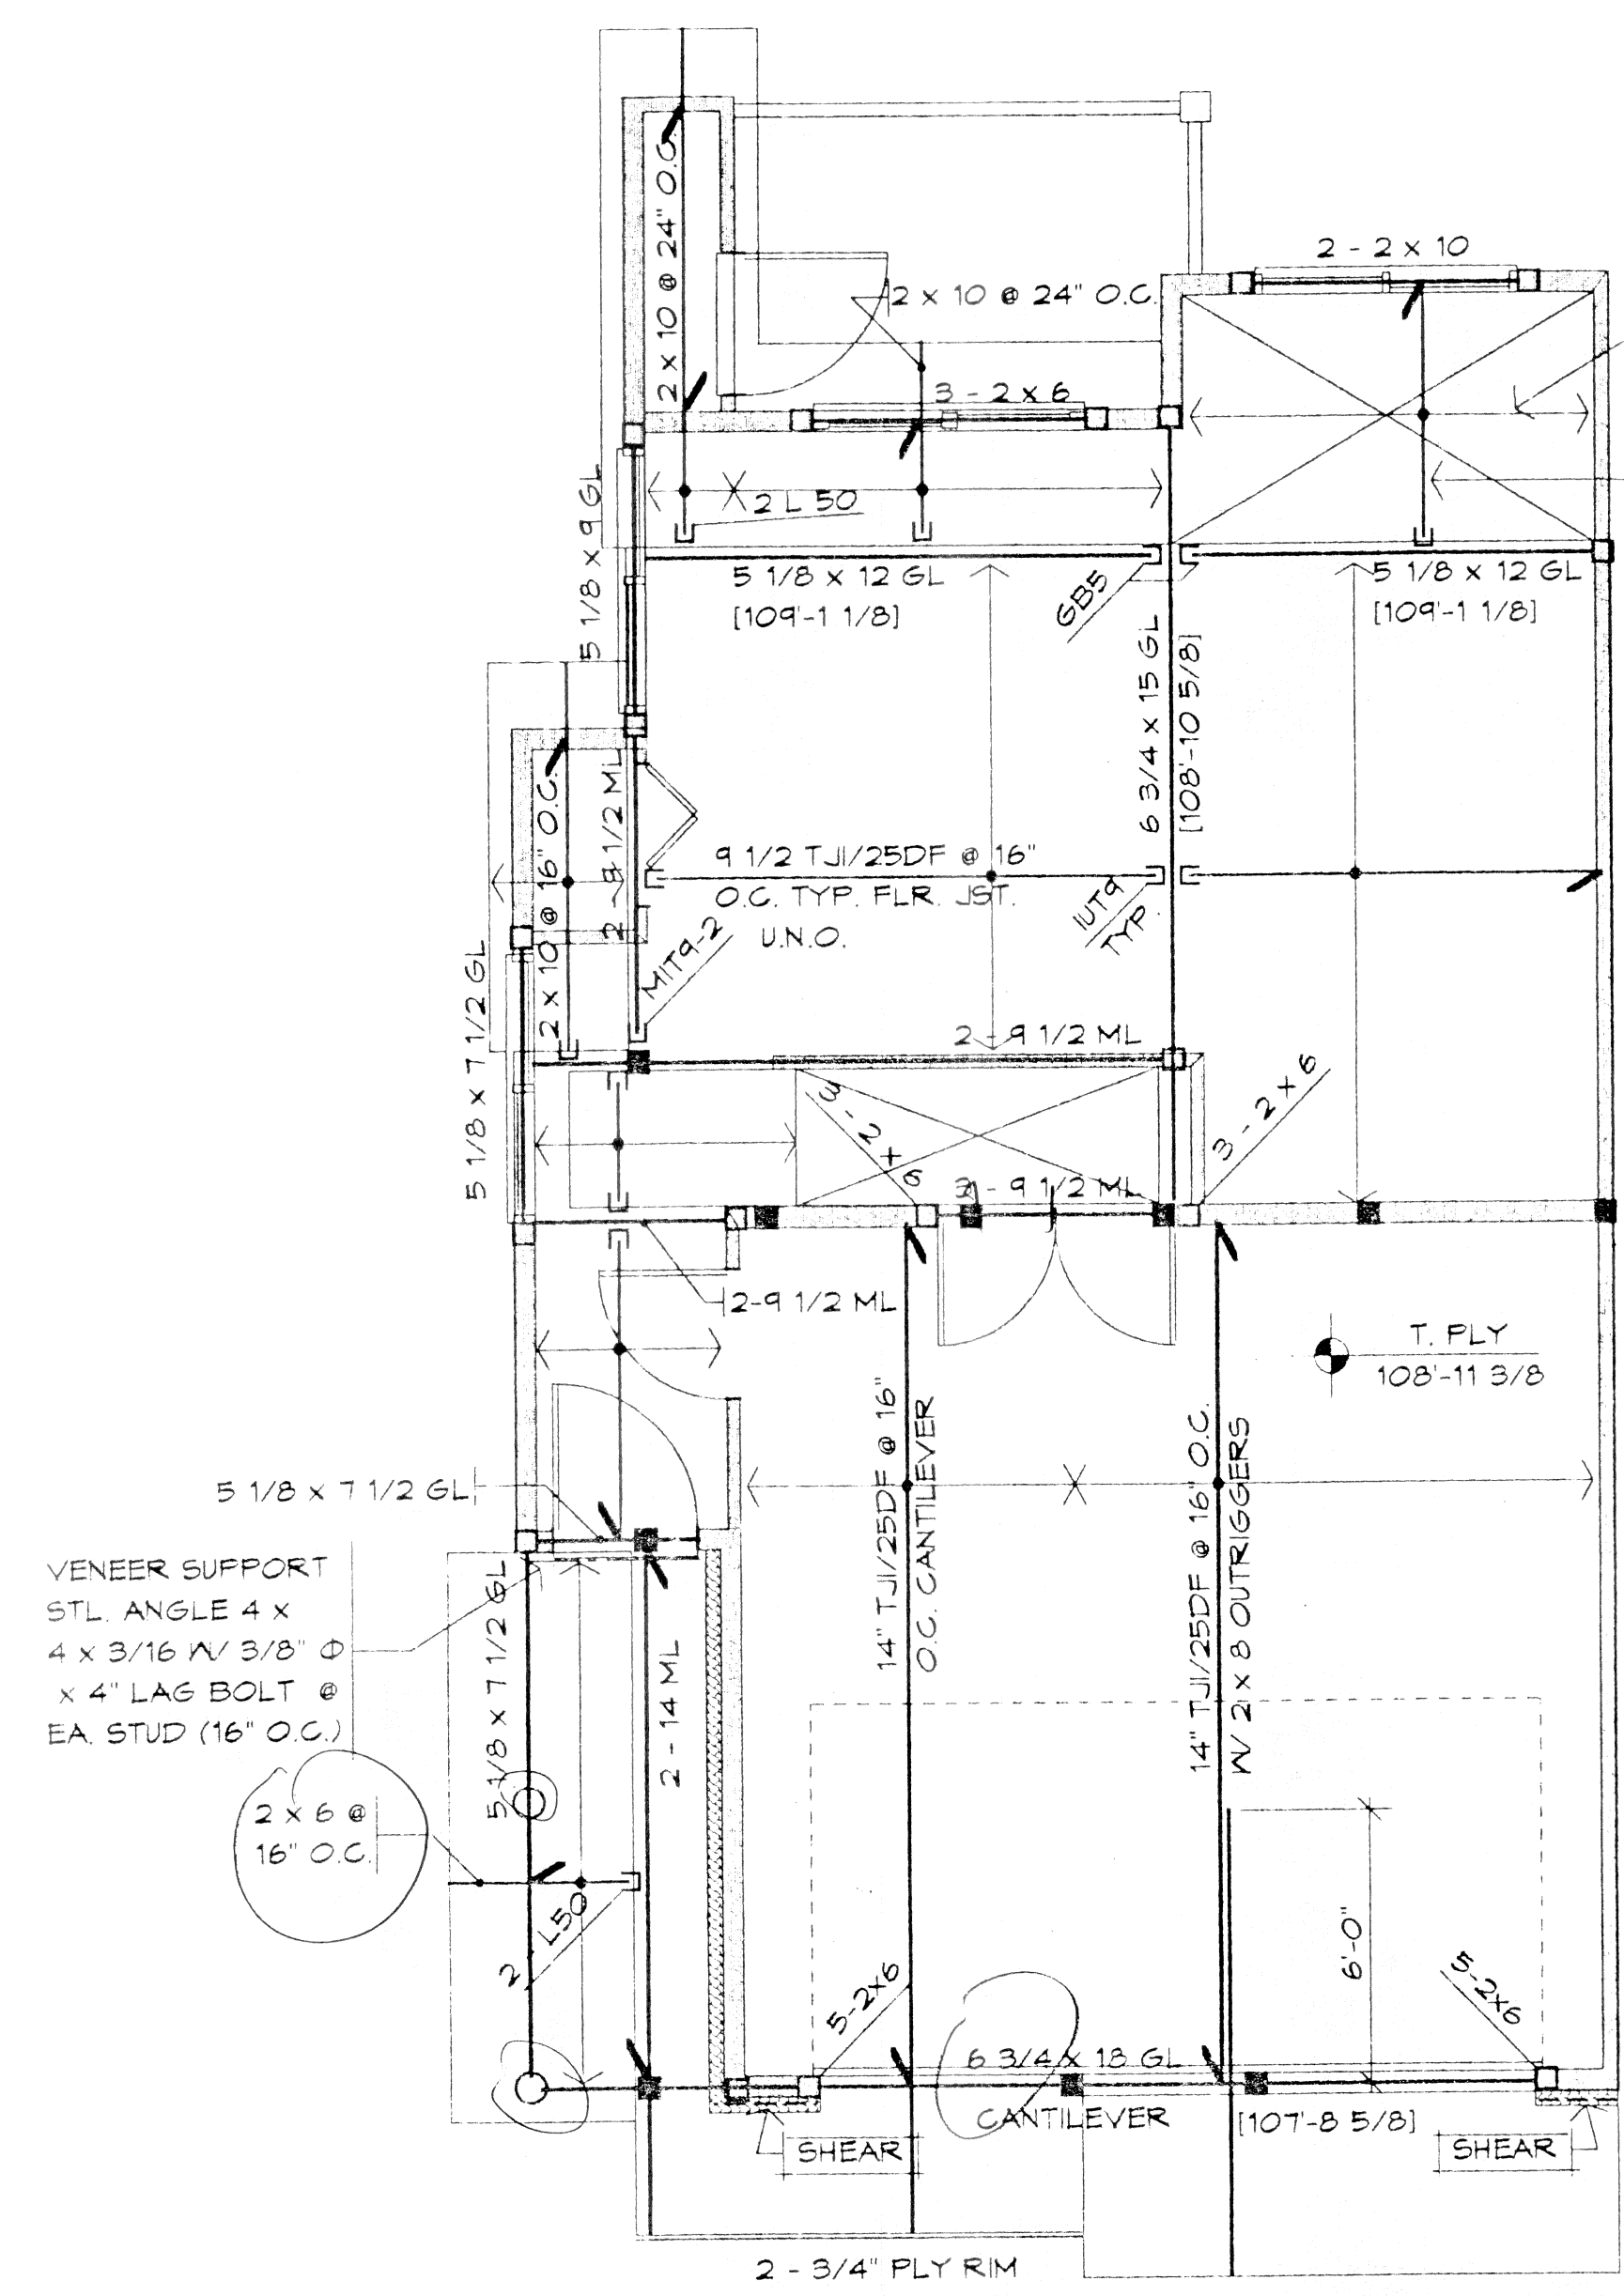

UPPER LEVEL FLOOR FRAMING PLAN  
BLDG'S 1,2,3 & 4  
@ 1/4" = 1'-0"

ATTIC SPACE BUILDINGS  
1,2 & 4. LOW ROOF @  
BUILDING 3 - SEE ROOF  
FRAMING PLAN  
CLG JOISTS 2 x 4  
@ 16" O.C. @ BLDG  
1 & 3.

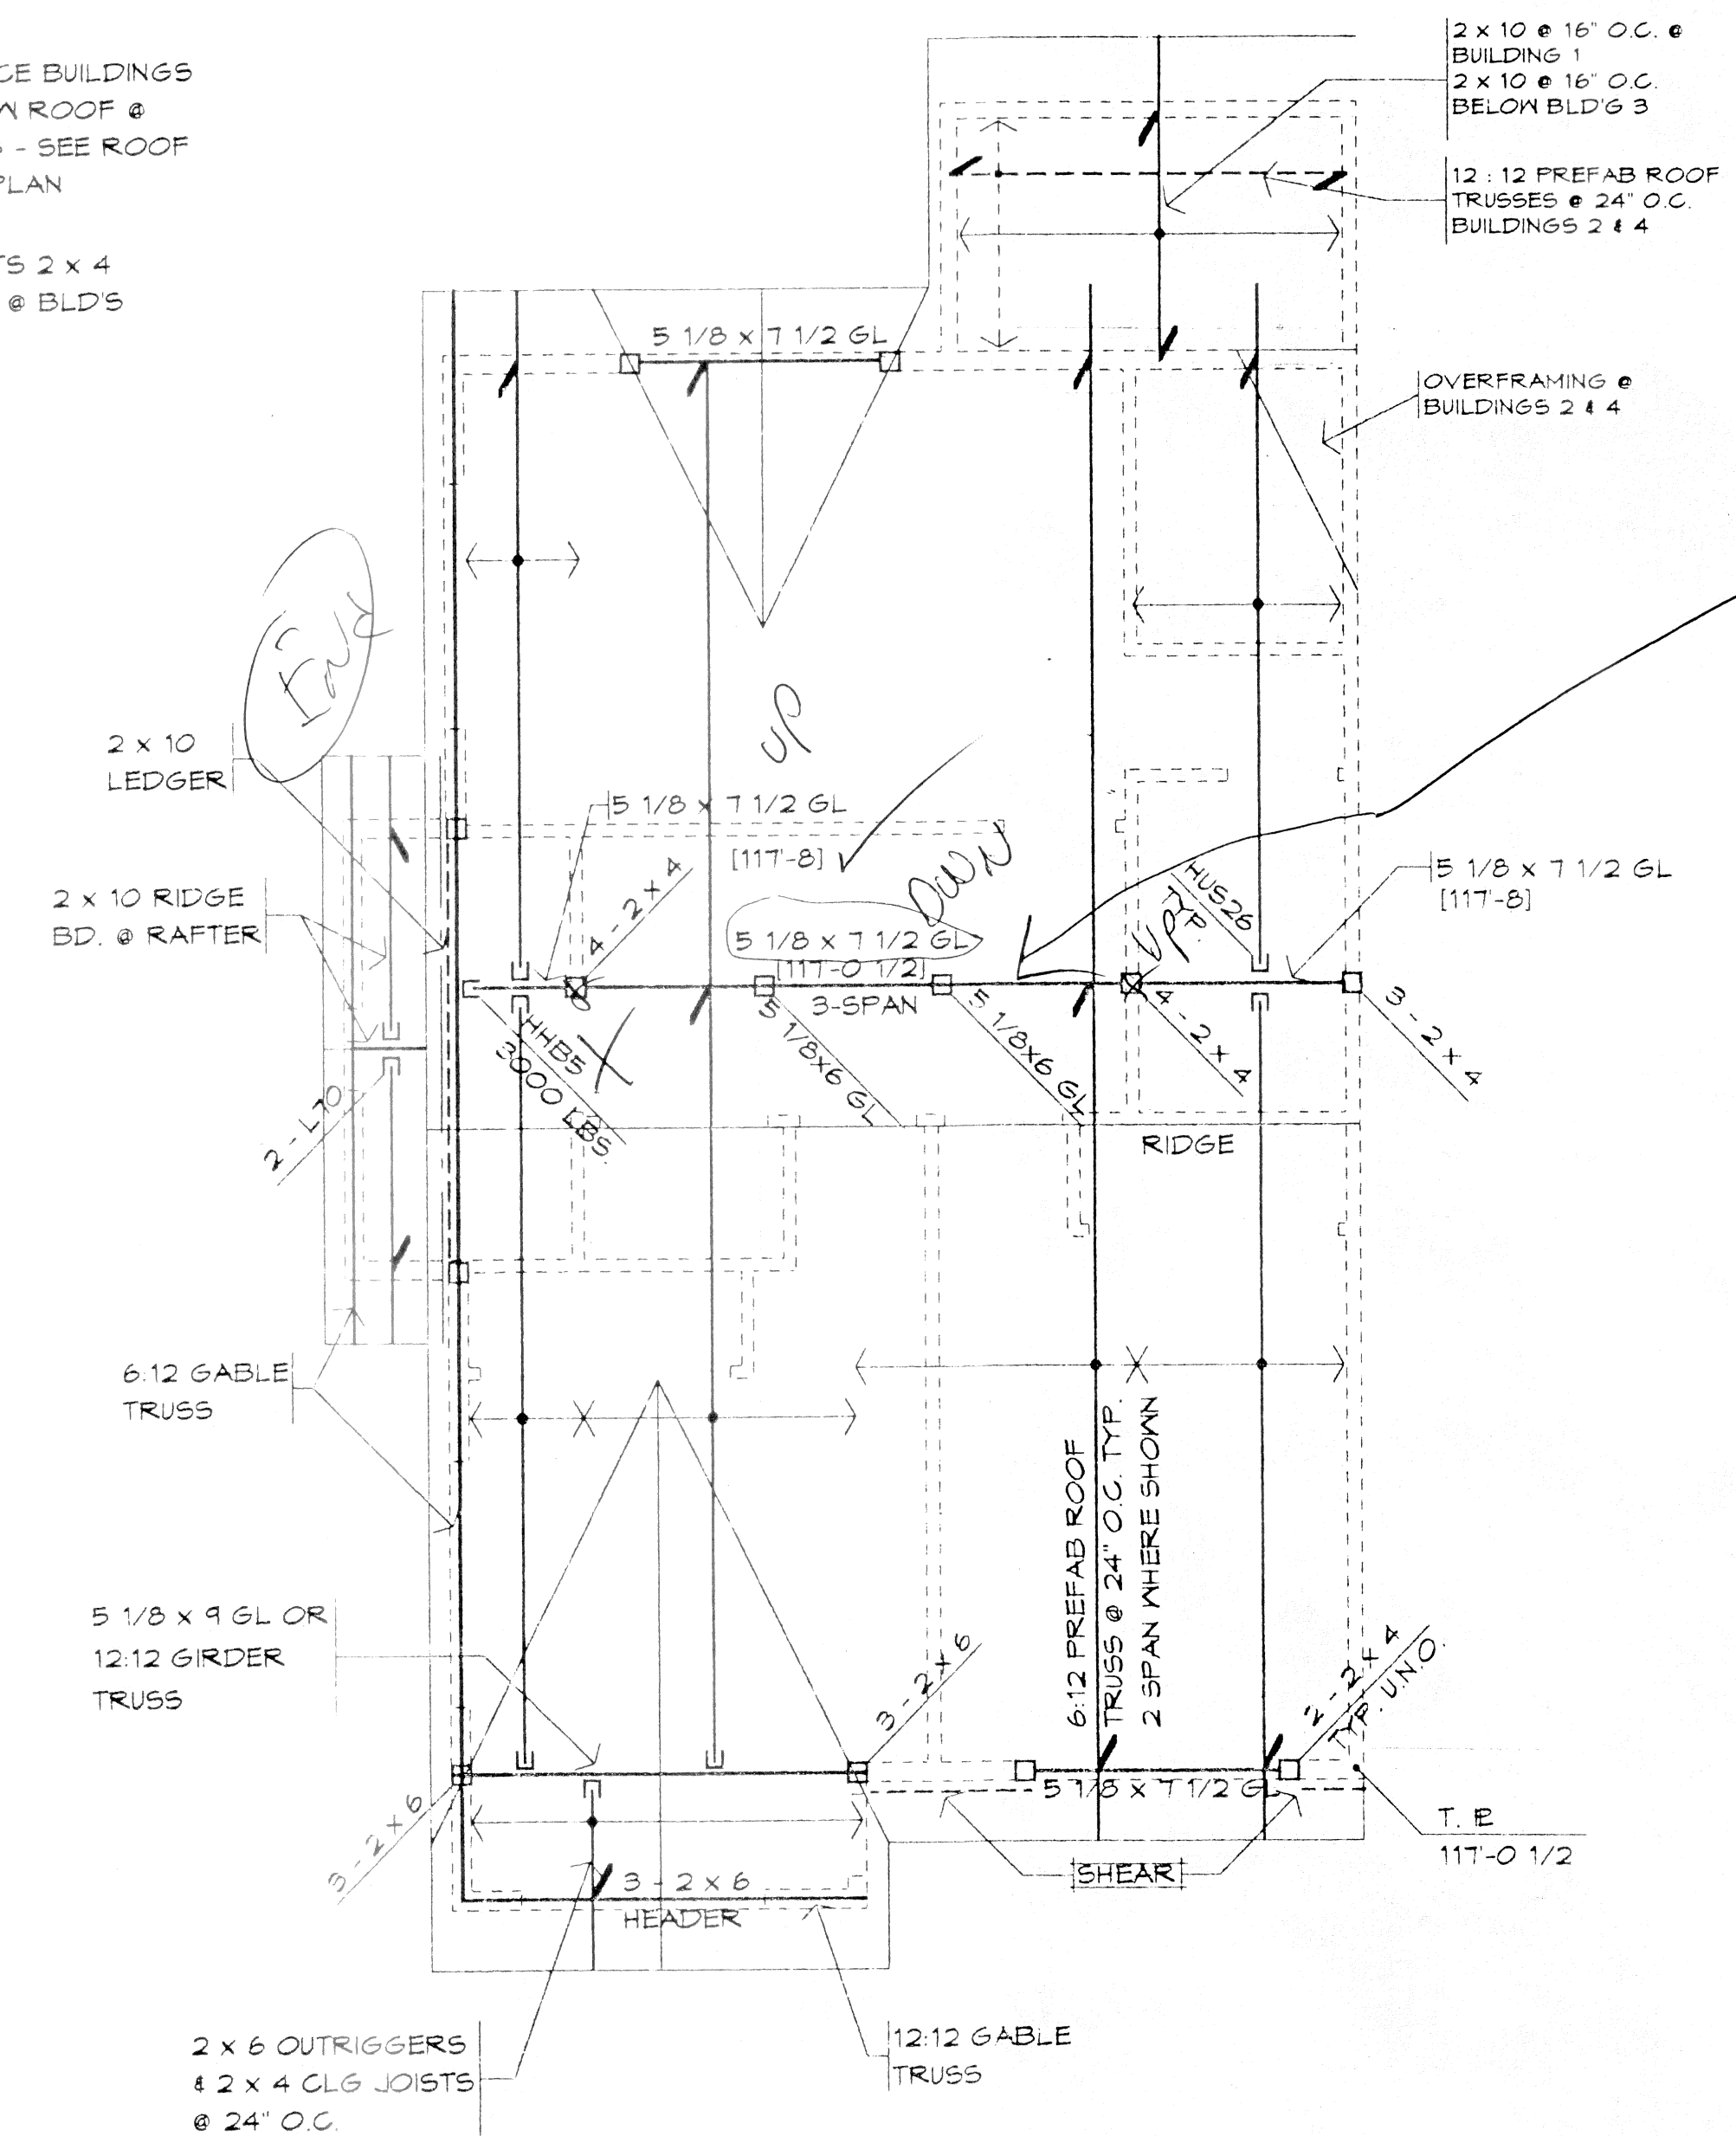

ROOF FRAMING PLAN  
BLDG'S 1,2,3, & 4  
@ 1/4" = 1'-0"

NOTE: FRAMING ELEVATIONS  
ARE REFERENCED FROM  
T. SLAB @ ENTRY-100'-0"

BUILDING 1 ROOF PLAN  
SHOWN. SEE BUILDING  
ELEVATIONS FOR  
VARIATIONS IN ROOF  
CONFIGURATION THIS AREA.

2 x 10 @ 16" O.C. @  
BUILDING 1  
2 x 10 @ 16" O.C.  
BELOW BLDG 3  
12-12 PREFAB ROOF  
TRUSSES @ 24" O.C.  
BUILDINGS 2 & 4

OVERFRAMING @  
BUILDINGS 2 & 4

Exposed  
Beam?

