



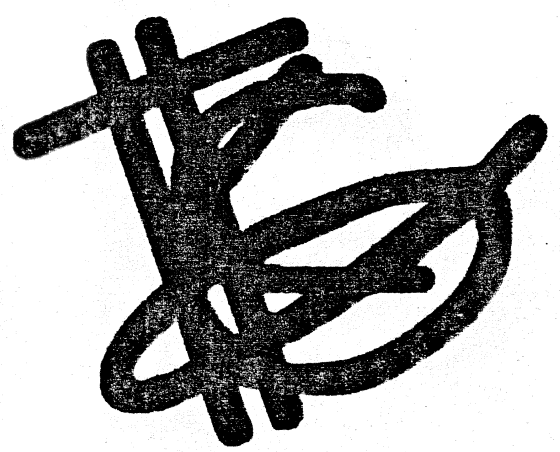

THEODORE K GUY
ASSOCIATES PC

ARCHITECTS AND
STRUCTURAL ENGINEERS

P.O. BOX 1640
23280 HWY. 82
BASALT, COLORADO 81621
PHONE (303) 927-9167
FAX (303) 927-4813

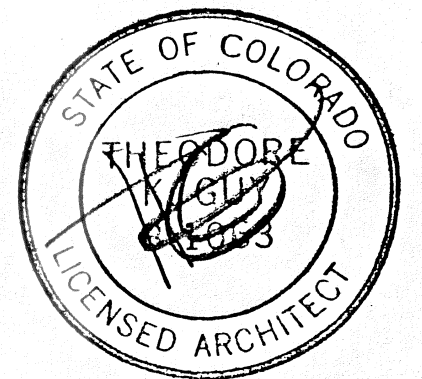


11
7
18

T. PLATE
ELEV. 119'-0 1/2"

UPPER FLR
ELEV. 110'-11 3/8"

LOWER FLR
ELEV. 102'-0"

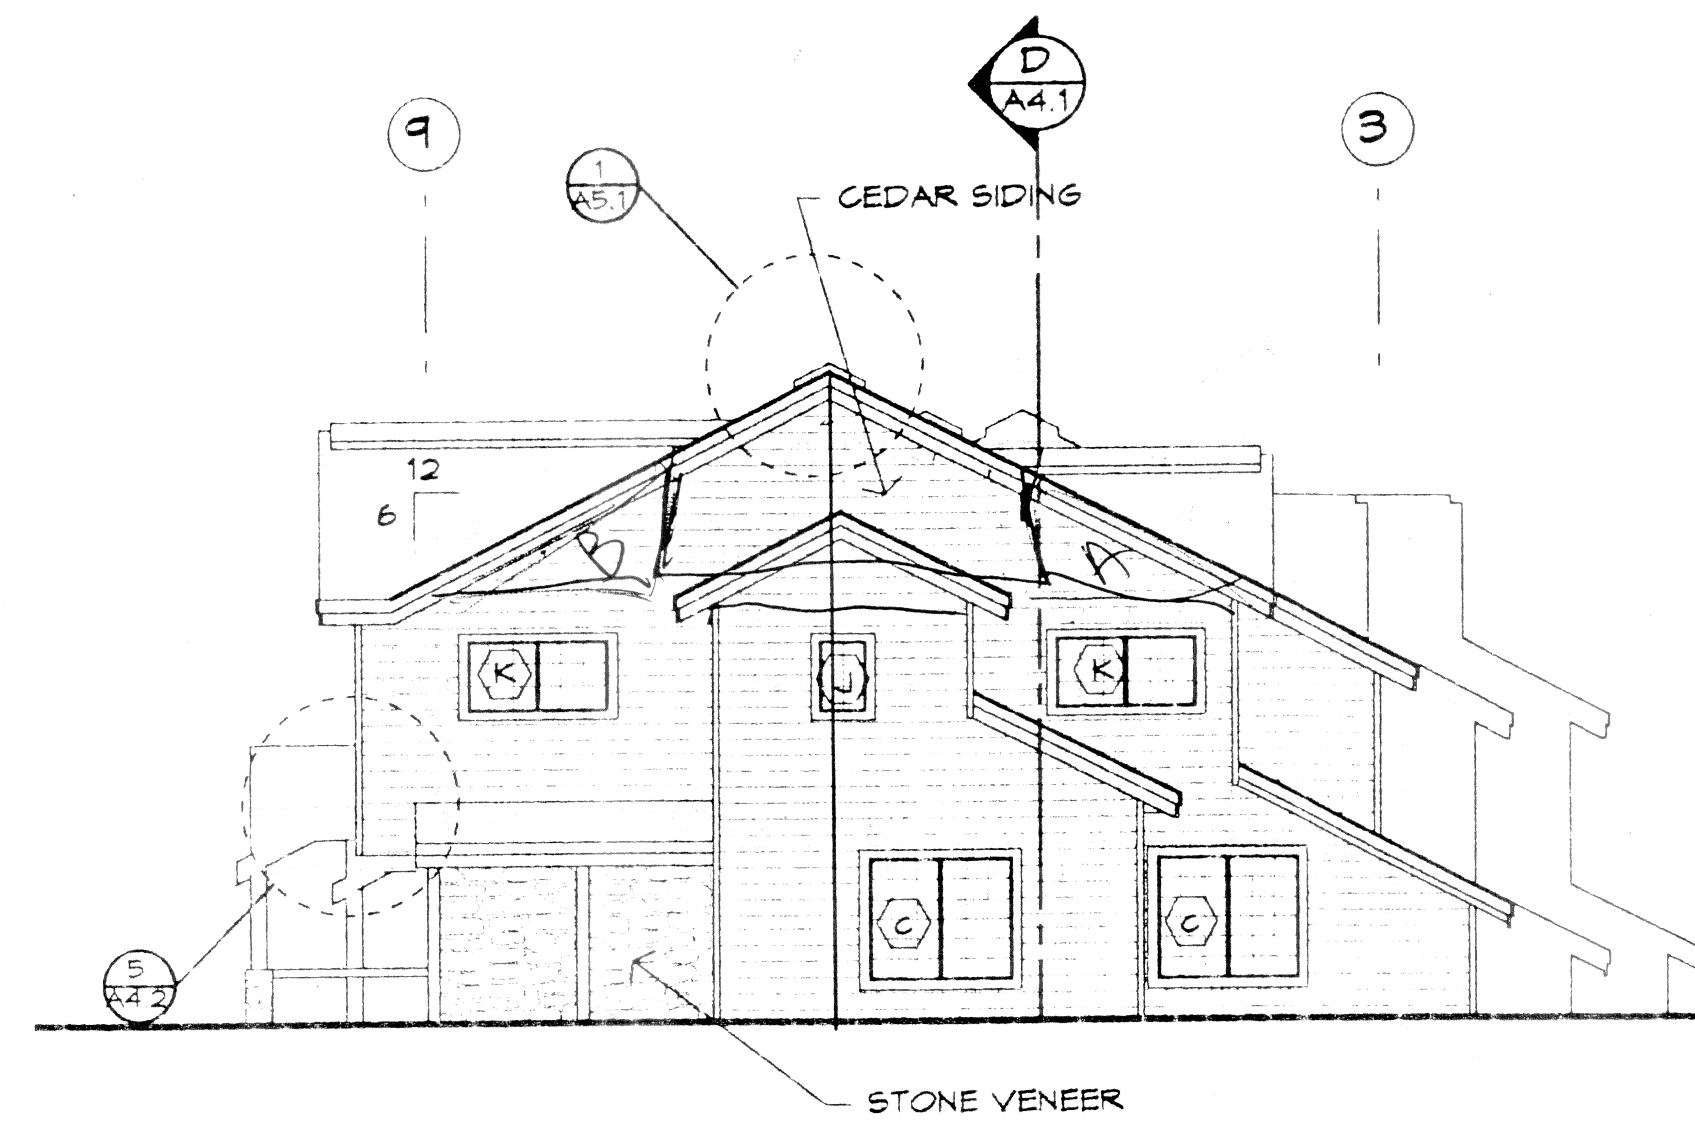


1 BUILDING 1 EAST ELEV.
1/8"=1'-0"

T. PLATE
ELEV. 117'-0 1/2"

UPPER FLR
ELEV. 108'-11 3/8"

LOWER FLR
ELEV. 100'-0"
(SITE ELEV. 9095)

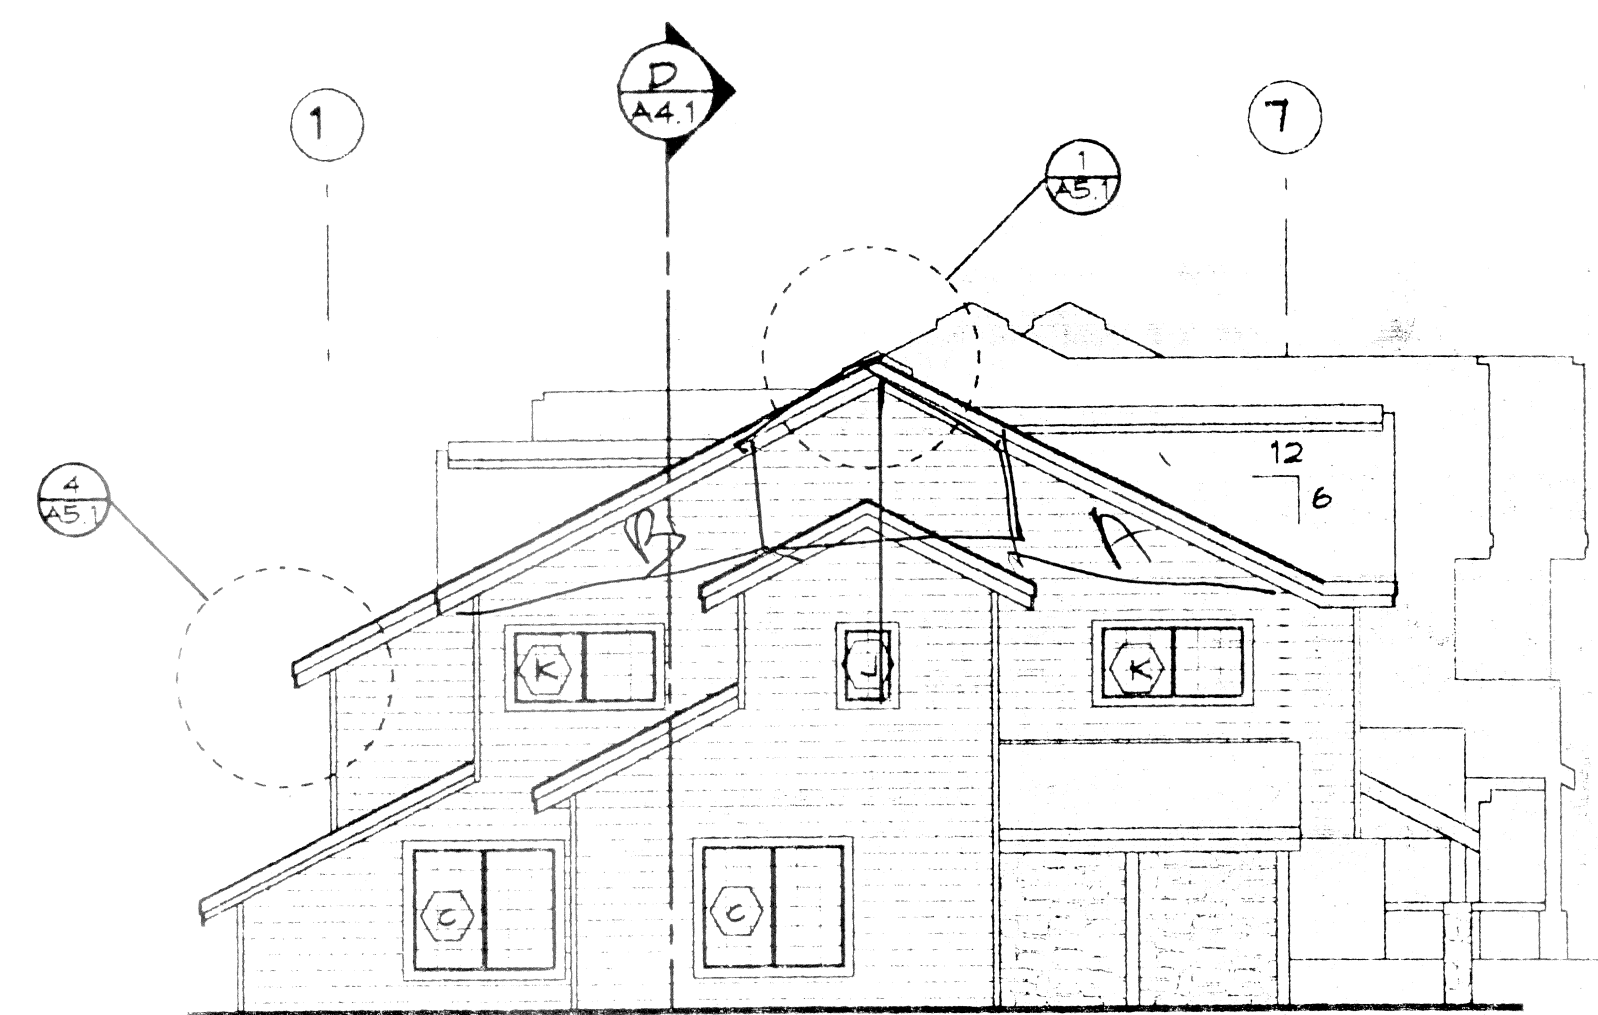


2 BUILDING 1 WEST ELEV.
1/8"=1'-0"

T. PLATE
ELEV. 119'-1 1/2"

UPPER FLR
ELEV. 110'-11 3/8"

LOWER FLR
ELEV. 102'-0"

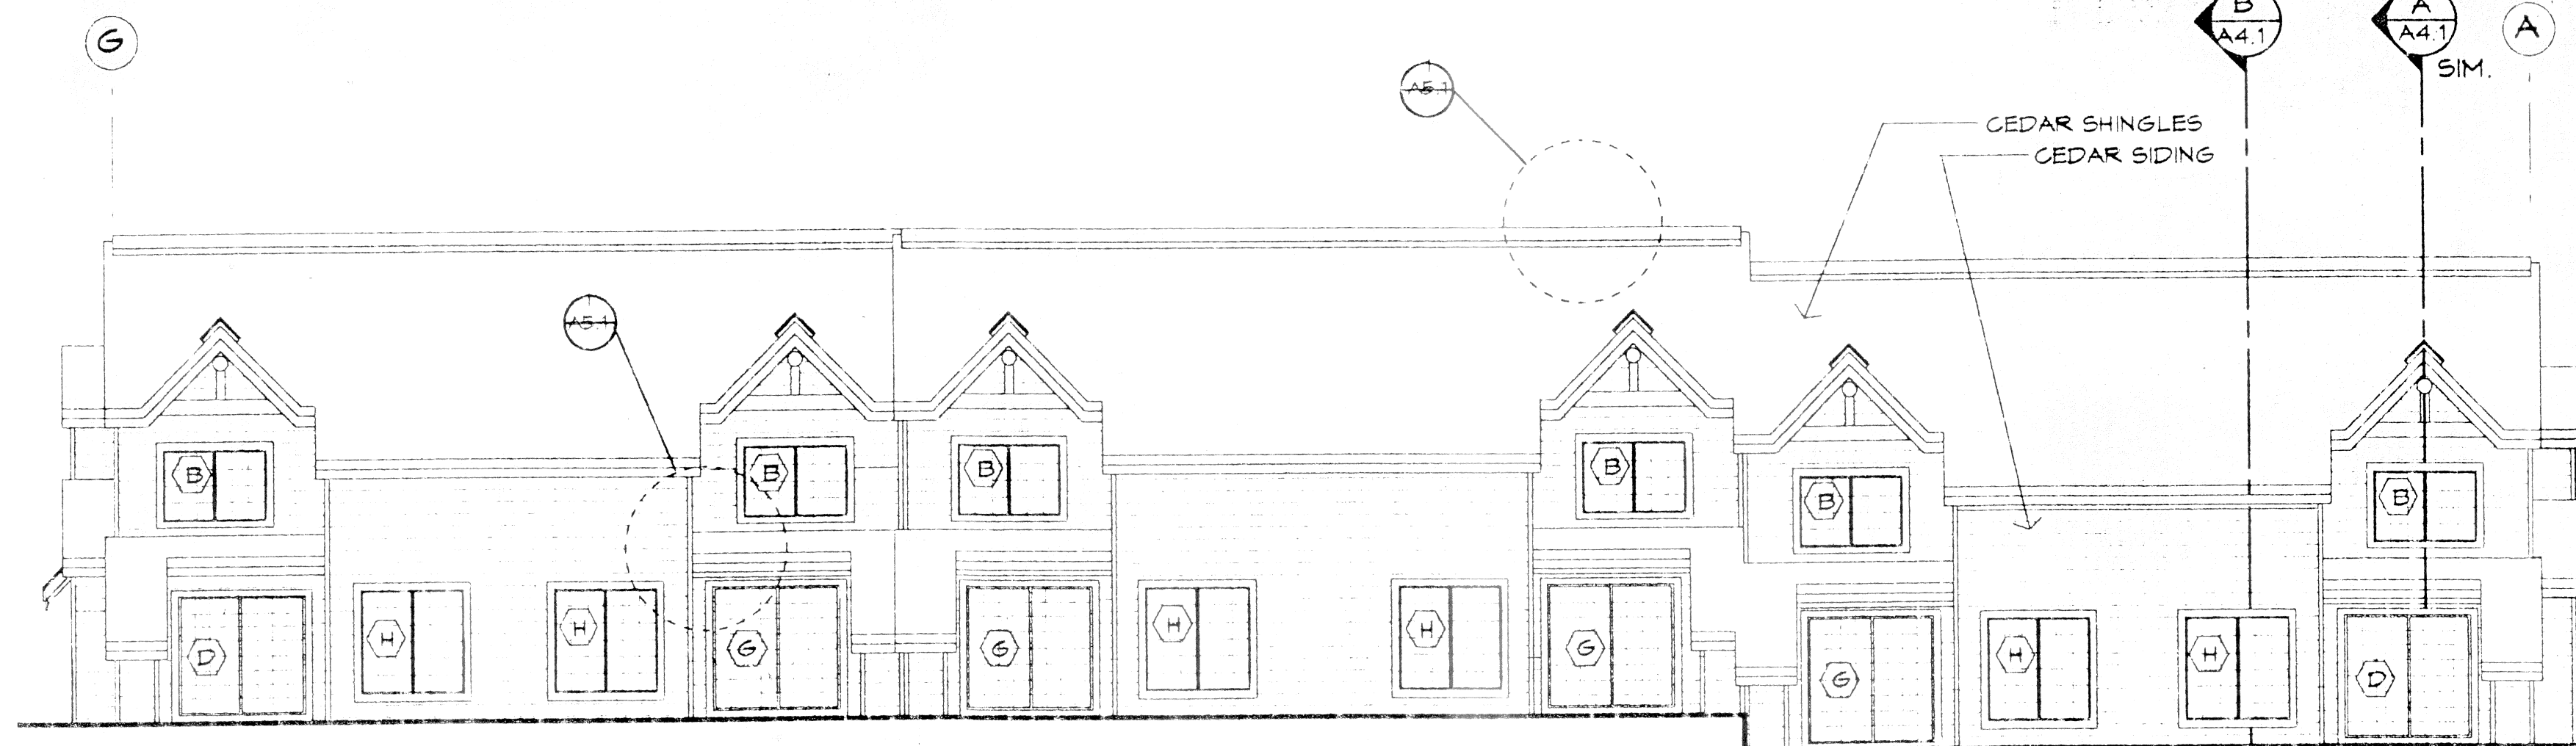

T. PLATE
ELEV. 117'-1 1/2"

UPPER FLR
ELEV. 108'-11 3/8"


LOWER FLR
ELEV. 100'-0"
(SITE ELEV. 9095)

3 BUILDING 1 NORTH ELEV.
1/8"=1'-0"

T. PLATE
ELEV. 119'-0 1/2"

UPPER FLR
ELEV. 108'-11 3/8"

LOWER FLR
ELEV. 100'-0"
(SITE ELEV. 9095)

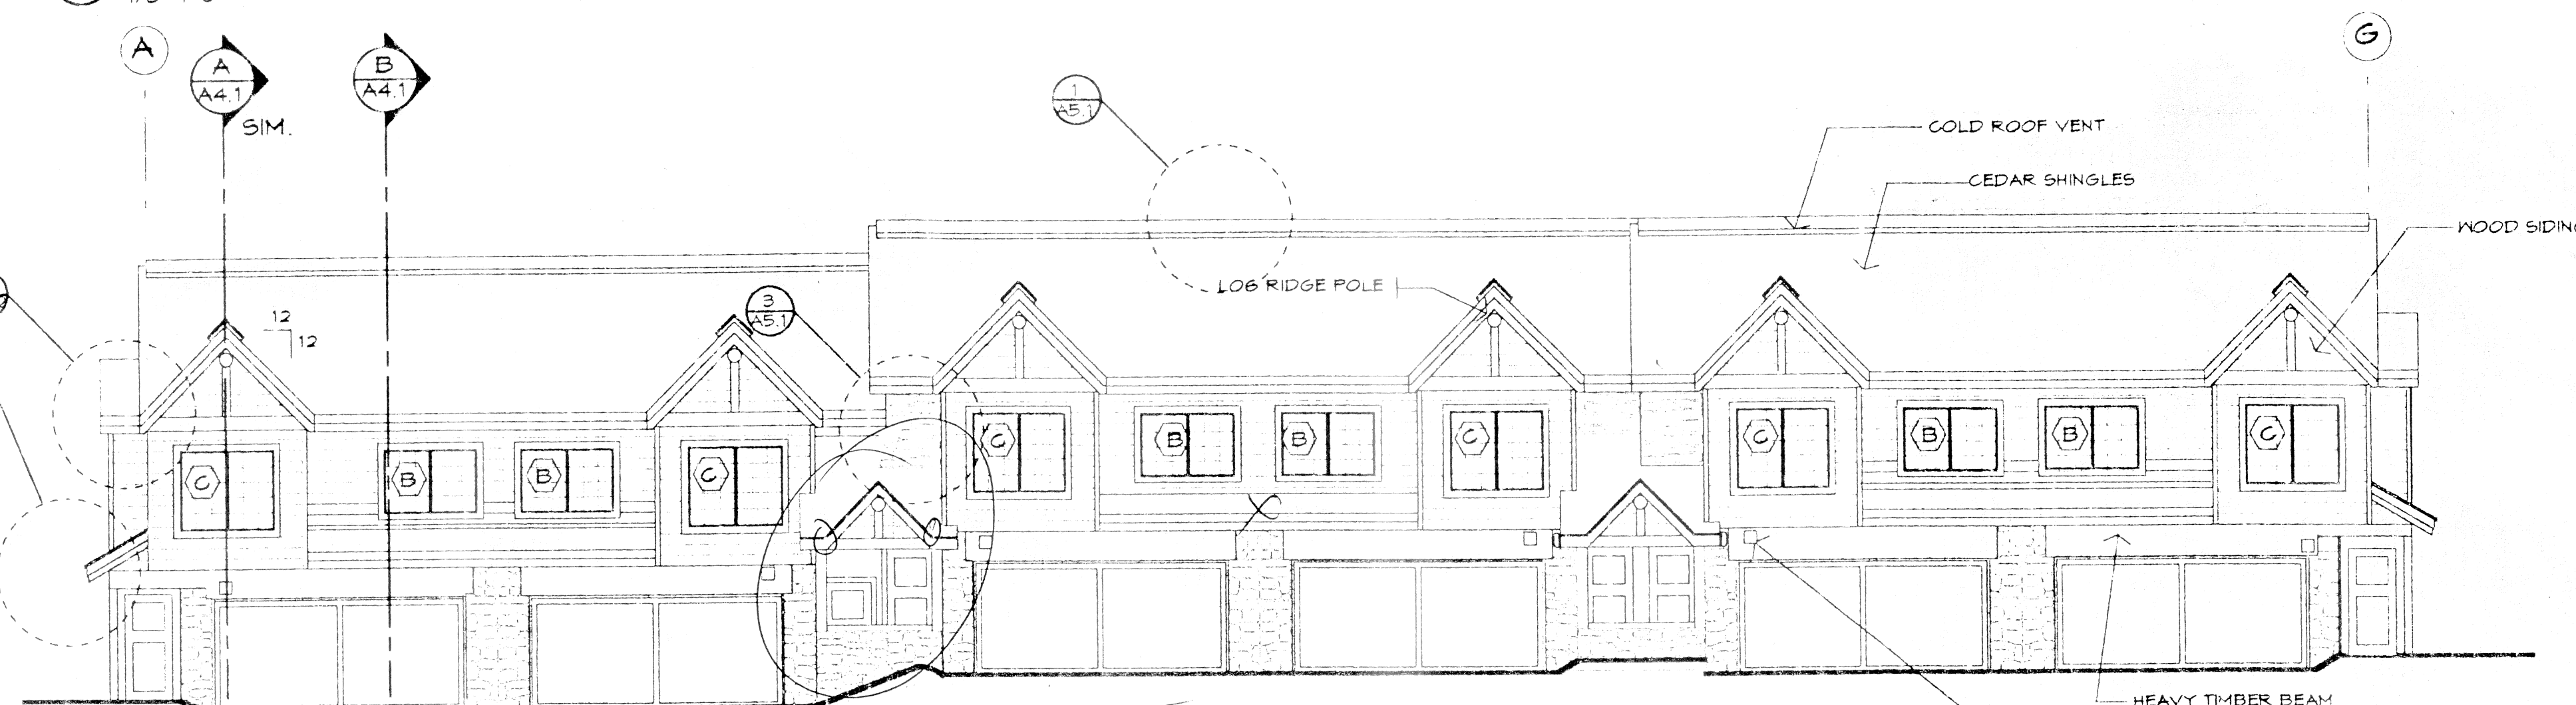

T. PLATE
ELEV. 119'-0 1/2"

UPPER FLR
ELEV. 110'-11 3/8"

LOWER FLR
ELEV. 102'-0"

4 BUILDING 1 SOUTH ELEV.
1/8"=1'-0"

MOUNTAIN
HOUSING GROUP

LOT 640C
TELLURIDE MOUNTAIN VILLAGE

JOB #: 93184
DRAWN: CSL
CHECKED:
PRINTED: 3-9-94

SHEET TITLE:
ELEVATIONS

A3.1