



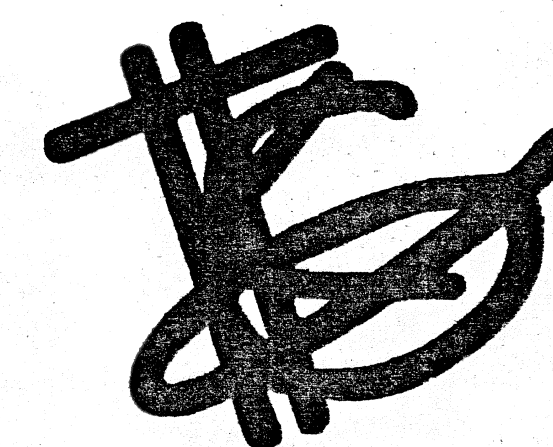

THEODORE K GUY
ASSOCIATES PC

ARCHITECTS AND
STRUCTURAL ENGINEERS

P.O. BOX 1640
23280 HWY. 82
BASALT, COLORADO 81621
PHONE (303) 927-3167
FAX (303) 927-4813

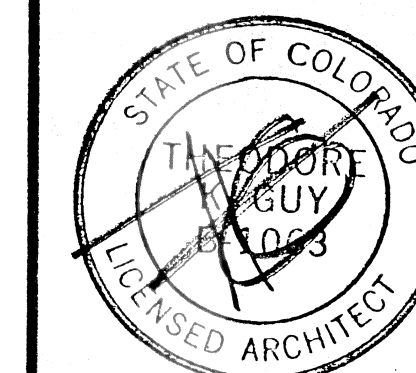

DATE	REMARKS
3-14-94	PERMIT SET
3-17-94	REVISED
3-23-94	REVISED
3-23-94	PERMIT SET

MOUNTAIN HOUSING GROUP


LOT 640C
TELLURIDE MOUNTAIN VILLAGE

JOB #: 93184
DRAWN: CSL
CHECKED:
PRINTED: 2-13-94


SHEET TITLE:
ELEVATIONS

A3.4


COPYRIGHT
THEODORE K GUY ASSOCIATES PC

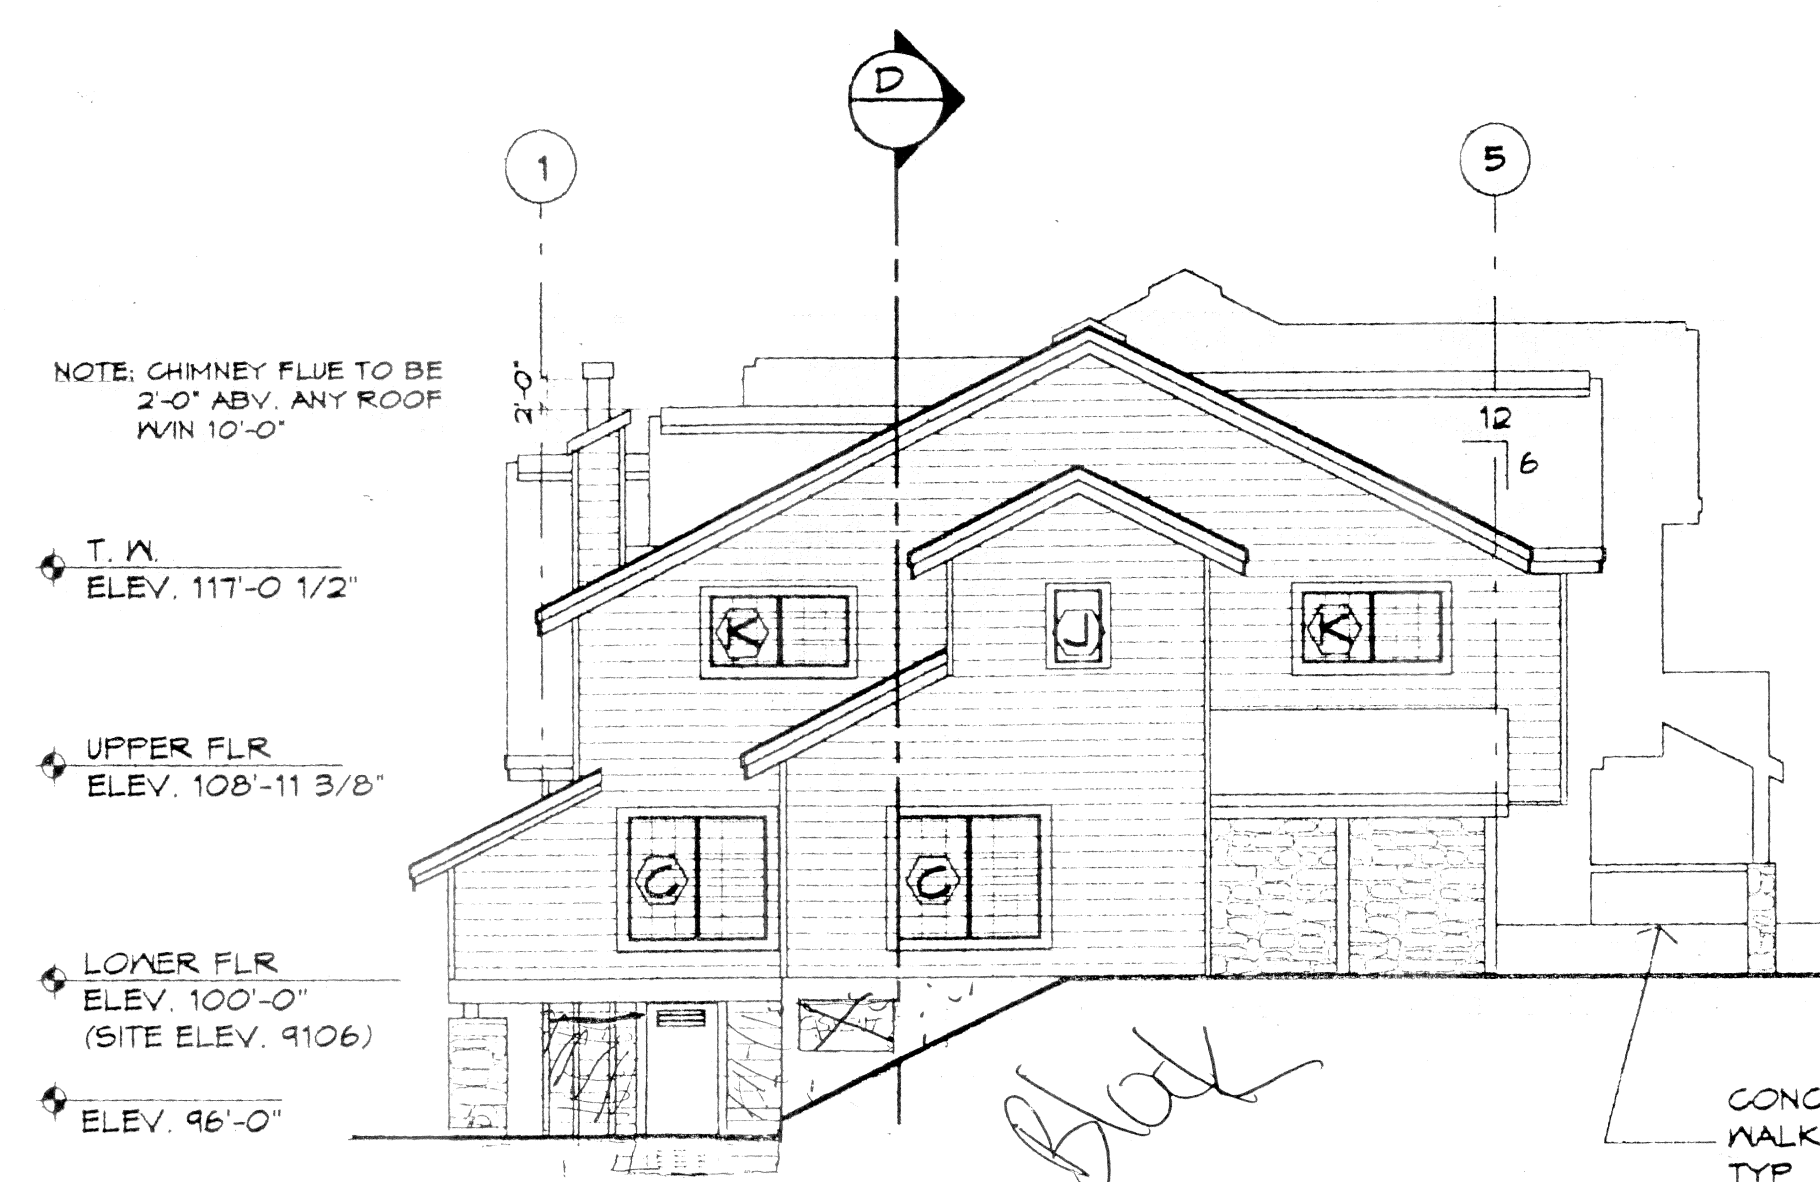


1 BUILDING 4 WEST ELEV.
@ 1/8" = 1'-0"

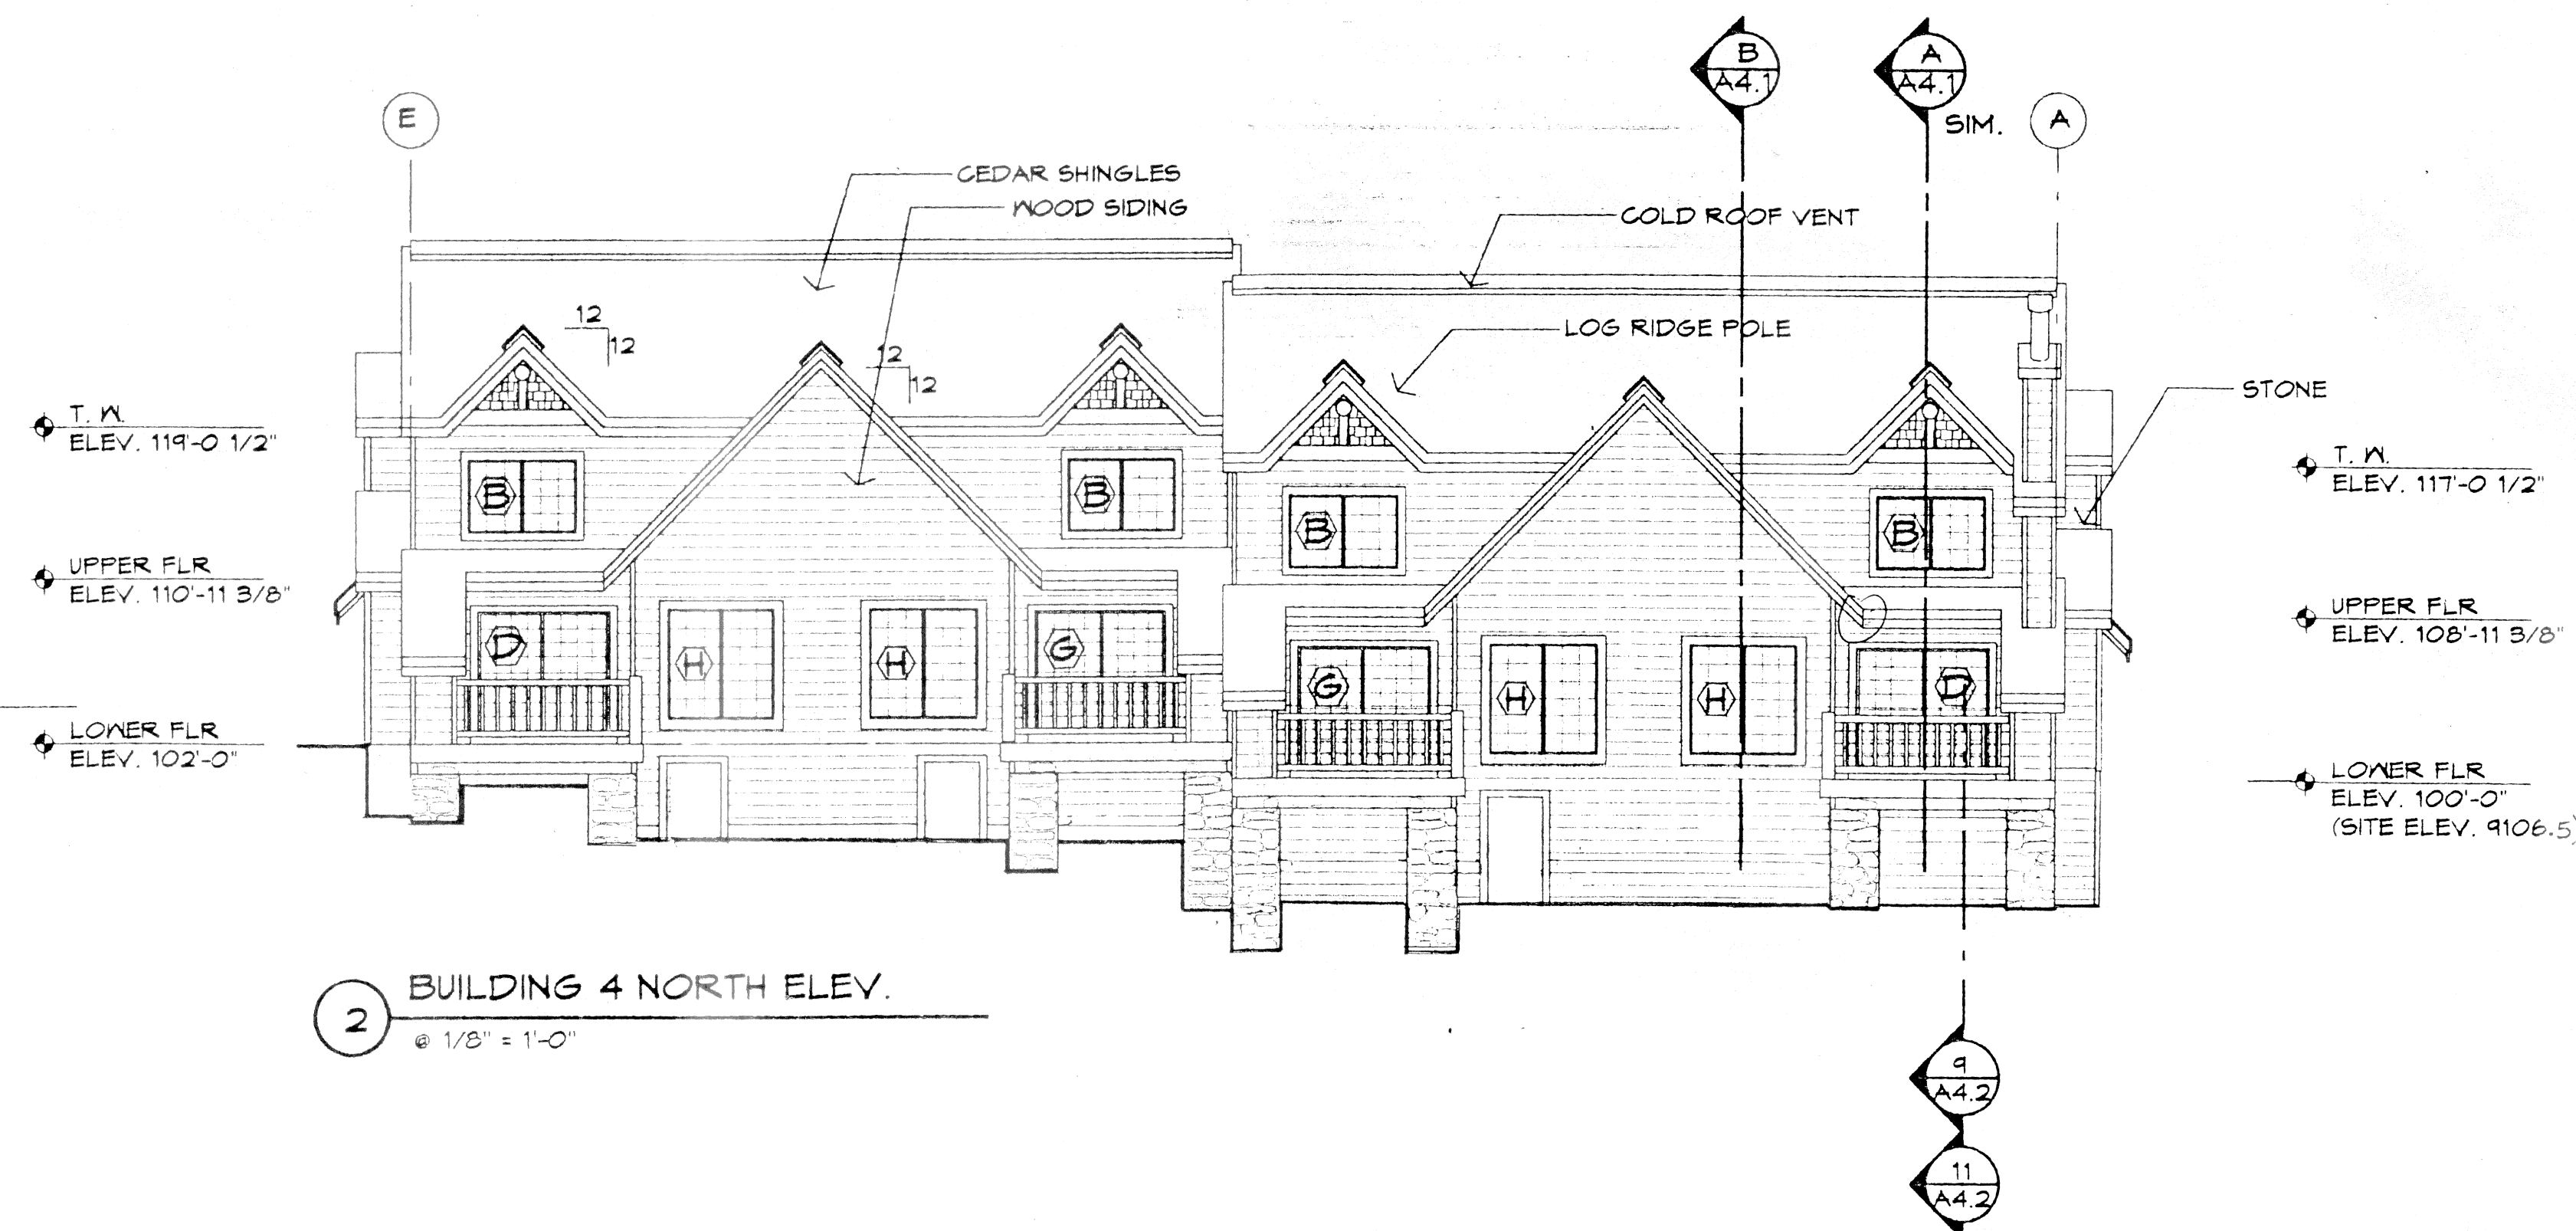

2 BUILDING 4 NORTH ELEV.
@ 1/8" = 1'-0"

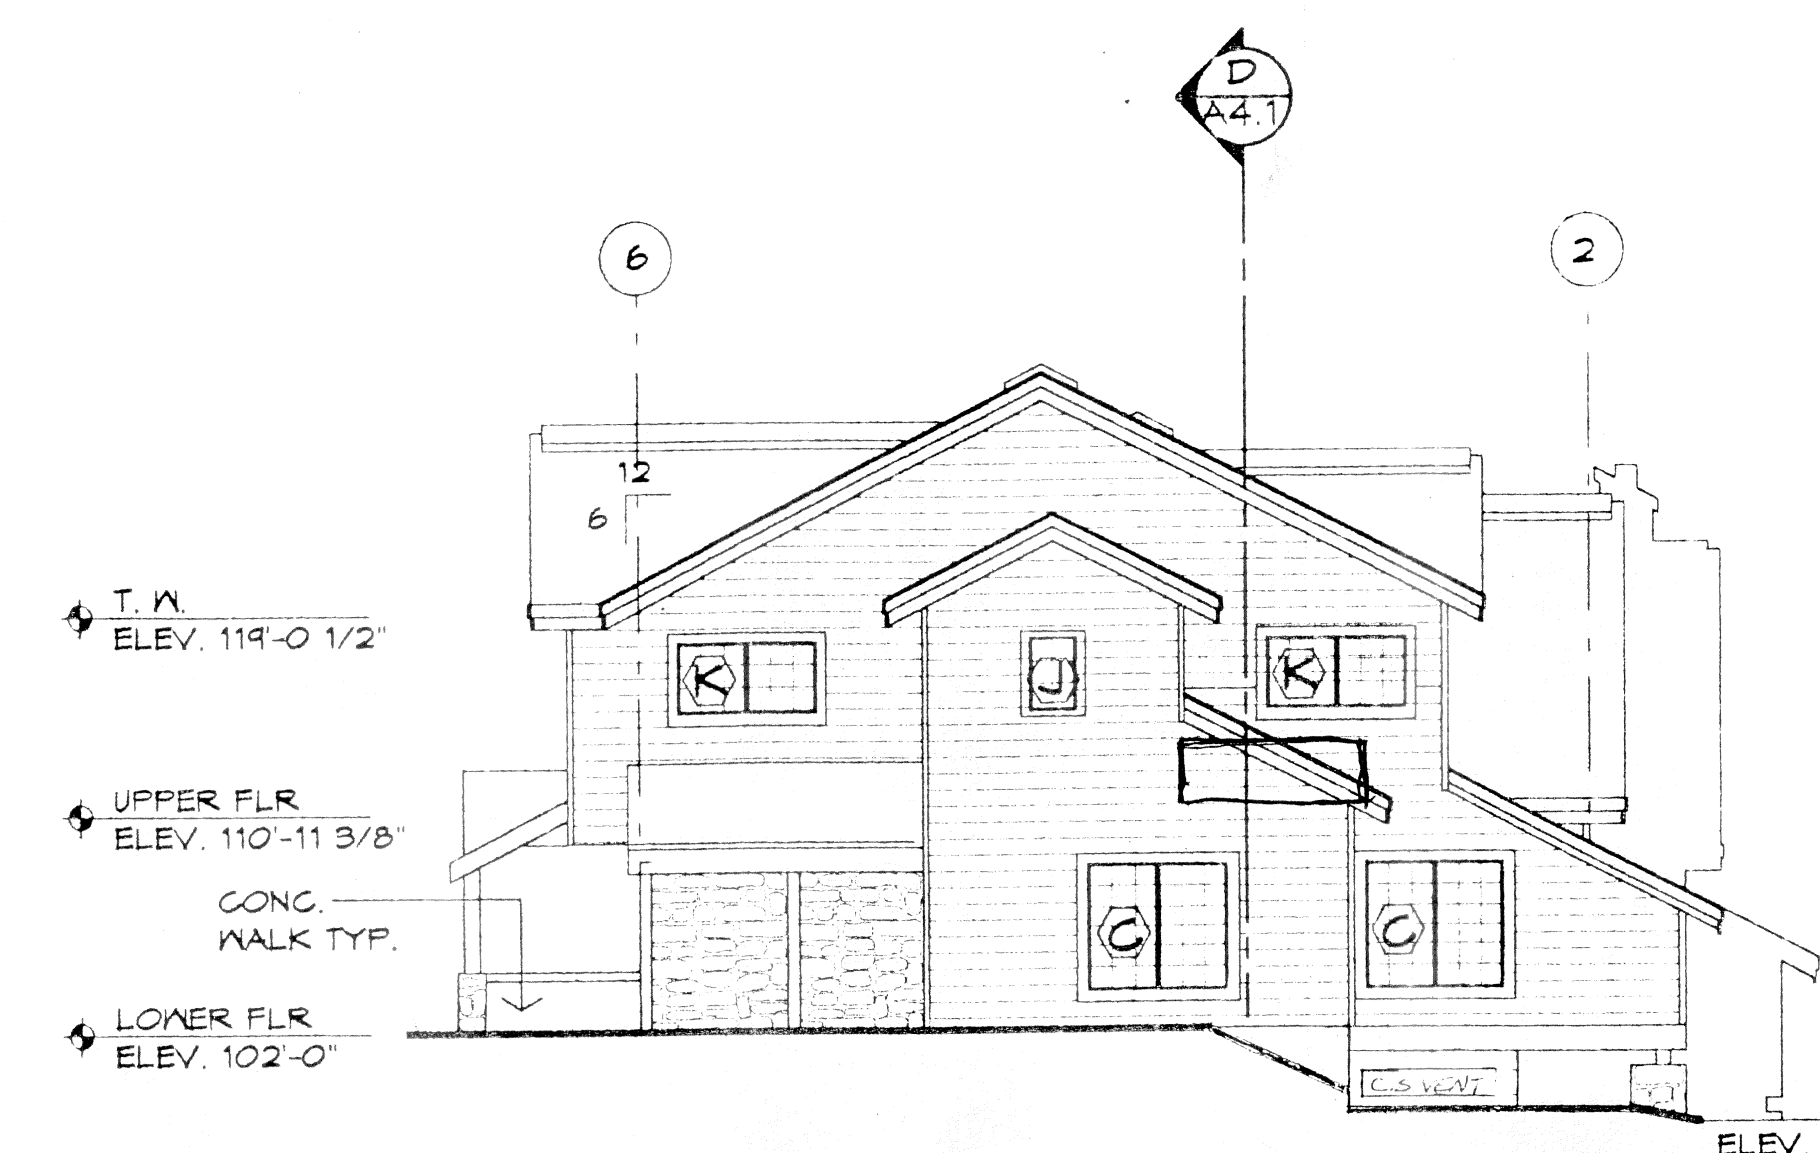

3 BUILDING 4 EAST ELEV.
@ 1/8" = 1'-0"

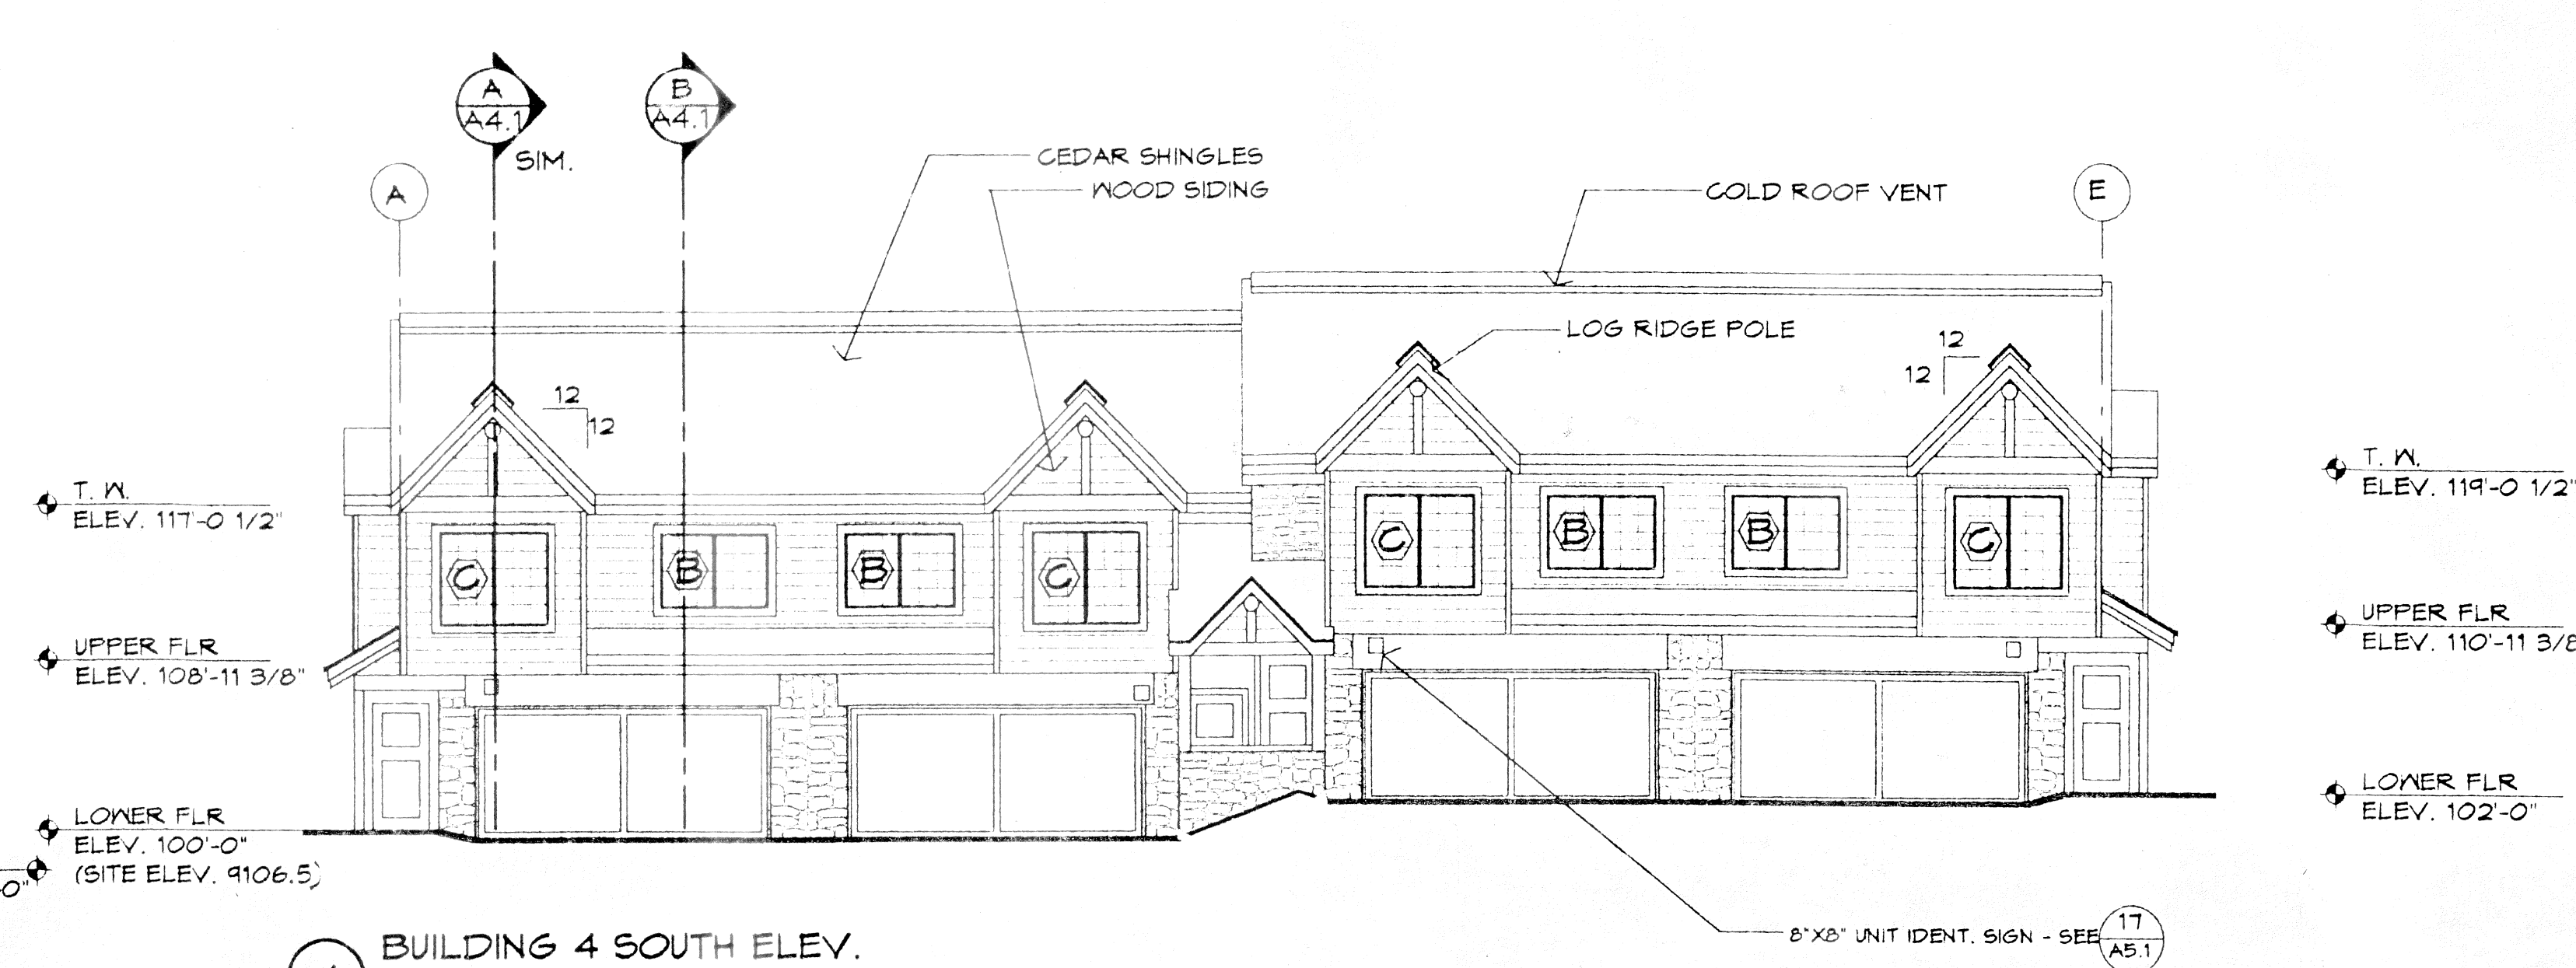

4 BUILDING 4 SOUTH ELEV.
@ 1/8" = 1'-0"