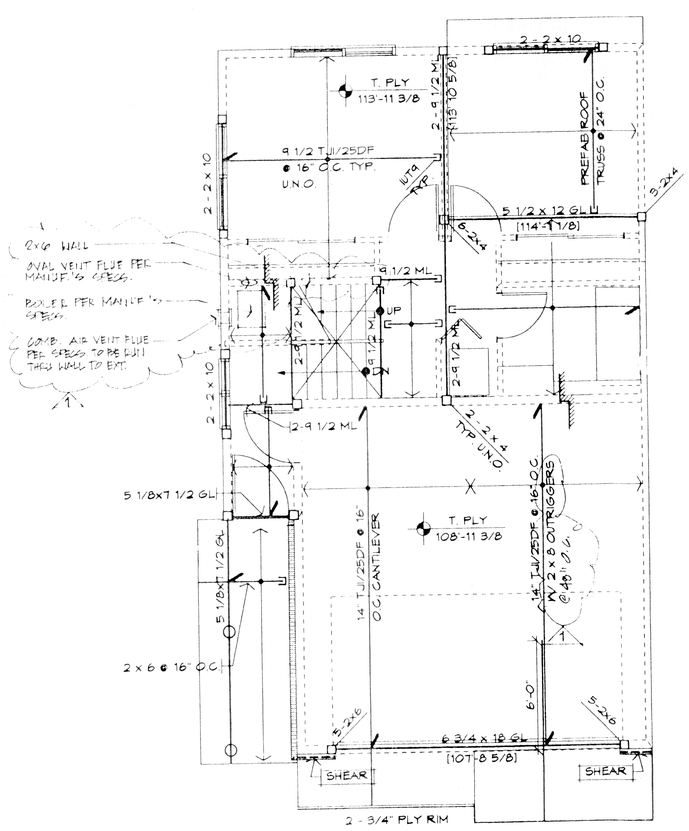

UPPER LEVEL FLOOR FRAMING PLAN
UNIT BLDG. 5 END

@ 1/4" = 1'-0

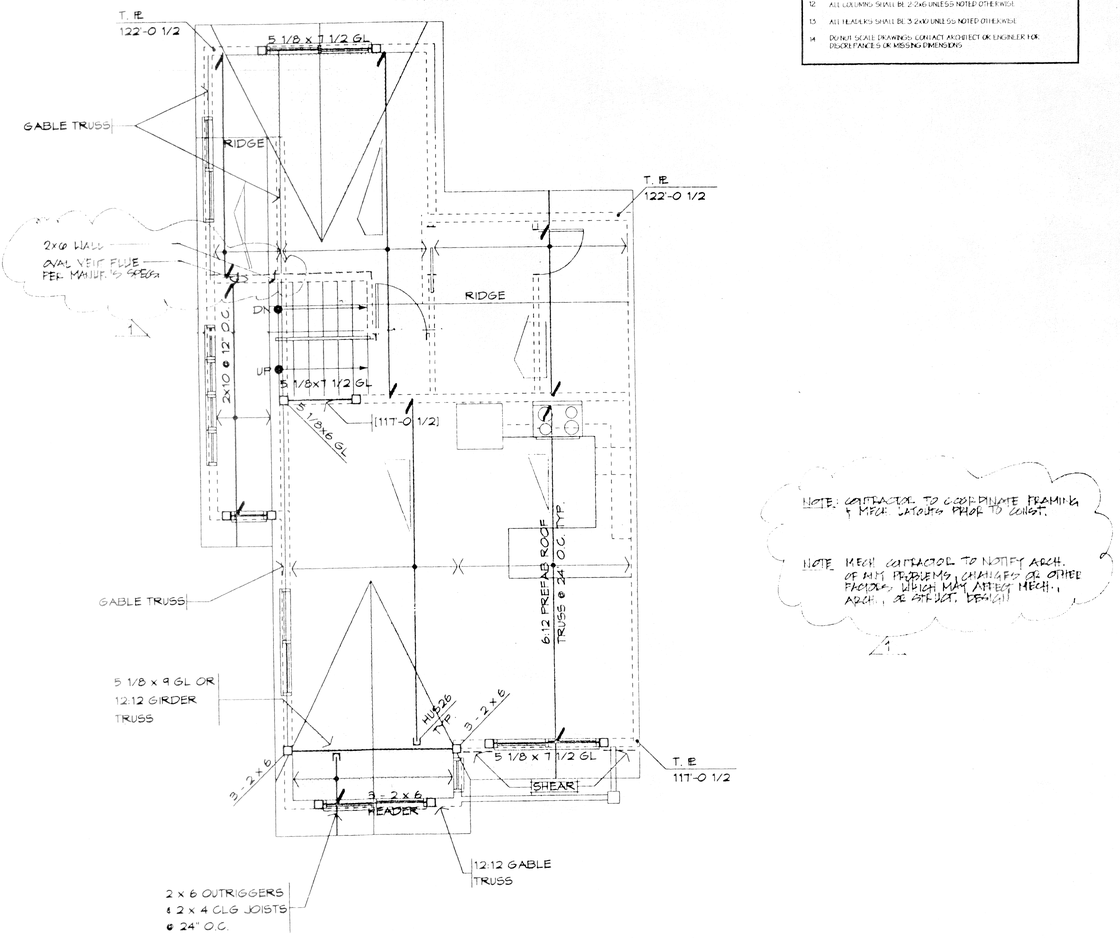

ROOF FRAMING PLAN
BLDG. 5 END

@ 1/4" = 1'-0

NOTE: FRAMING ELEVATIONS ARE REFERENCED FROM T. SLAB @ ENTRY-100'-0

FRAMING PLAN NOTES

1. ☐ or ○ COLUMN BELOW
2. ■ or ● COLUMN ABOVE
3. JOIST BEARING
4. JOIST HANGER
5. STEP PLYWOOD FRAME
6. INDICATES BUILDING ELEVATION
7. SHEA X" XX" — 1/2" PLYWOOD SHEAR PANELS FOR EXTENT INDICATED PROVIDE NAILING AS NOTED IN GENERAL NOTES
8. [XXX'XX"] TOP OF BEAM ELEVATION
9. INDICATES OVER FRAMING
10. ALL SUBFLOORS TO BE 3/4" T&G PLYWOOD GLUE NAILED WITH NAILING AS NOTED IN GENERAL NOTES
11. ALL SLOPED ROOF SHEATHING TO BE 5/8" CDX PLYWD WITH NAILING AS NOTED IN GENERAL NOTES
12. ALL LOUVING SHALL BE 2 2X6 UNLESS NOTED OTHERWISE
13. ALL HEADERS SHALL BE 3 2X10 UNLESS NOTED OTHERWISE
14. DO NOT SCALE DRAWINGS CONTACT ARCHITECT OR ENGINEER FOR DISCREPANCIES OR MISSING DIMENSIONS

NOTE: CONTRACTOR TO COORDINATE FRAMING & MECH. DUCTING PRIOR TO CONST.

NOTE: MECH. CONTRACTOR TO NOTIFY ARCH. OF ANY PROBLEMS, CHANGES OR OTHER FACTORS WHICH MAY AFFECT MECH., ARCH., OR STRUCT. DESIGN!!

THEODORE K G
ASSOCIATES F

ARCHITECTS AND
STRUCTURAL ENGINEER

P.O. BOX 1640
23280 HWY. 82
BASALT, COLORADO 81621
PHONE (303) 927-3167
FAX (303) 927-4813

DATE	REMARKS
3-14-94	PERMIT SET
5-4-94	CONSTRUCTION
9-18-94	1 REVISIONS/BUIL

MOUNTAIN
HOUSING GROU

LOT 640C
TELLURIDE MOUNTAIN VILL

JOB #:	93184
DRAWN:	CSL
CHECKED:	MJT
PRINTED:	3-14-94

SHEET TITLE:
FLOOR PLANS

S2.4

COPYRIGHT
THEODORE K GUY ASSOCIATES PC