



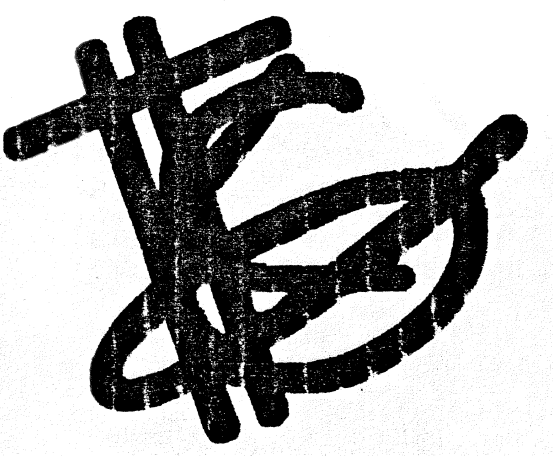

THEODORE K GUY
ASSOCIATES PC

ARCHITECTS AND
STRUCTURAL ENGINEERS

P.O. BOX 1640
23250 HWY. 82
BASALT, COLORADO 81621
PHONE (303) 927-3167
FAX (303) 927-4813

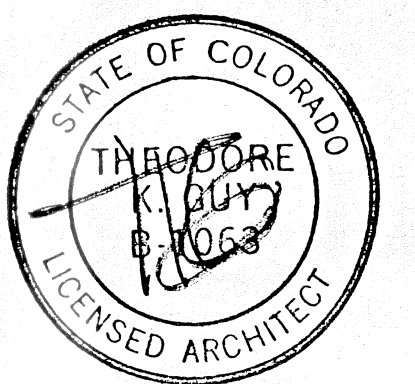

DATE 4-9-94
REMARKS PERMIT SET

MOUNTAIN
HOUSING GROUP


LOT 640C
TELLURIDE MOUNTAIN VILLAGE

JOB #: 93184
DRAWN: RKO
CHECKED:
PRINTED: 3-14-94


SHEET TITLE:
ARCHITECTURAL DETAILS

A5.2


COPYRIGHT
THEODORE K GUY ASSOCIATES PC

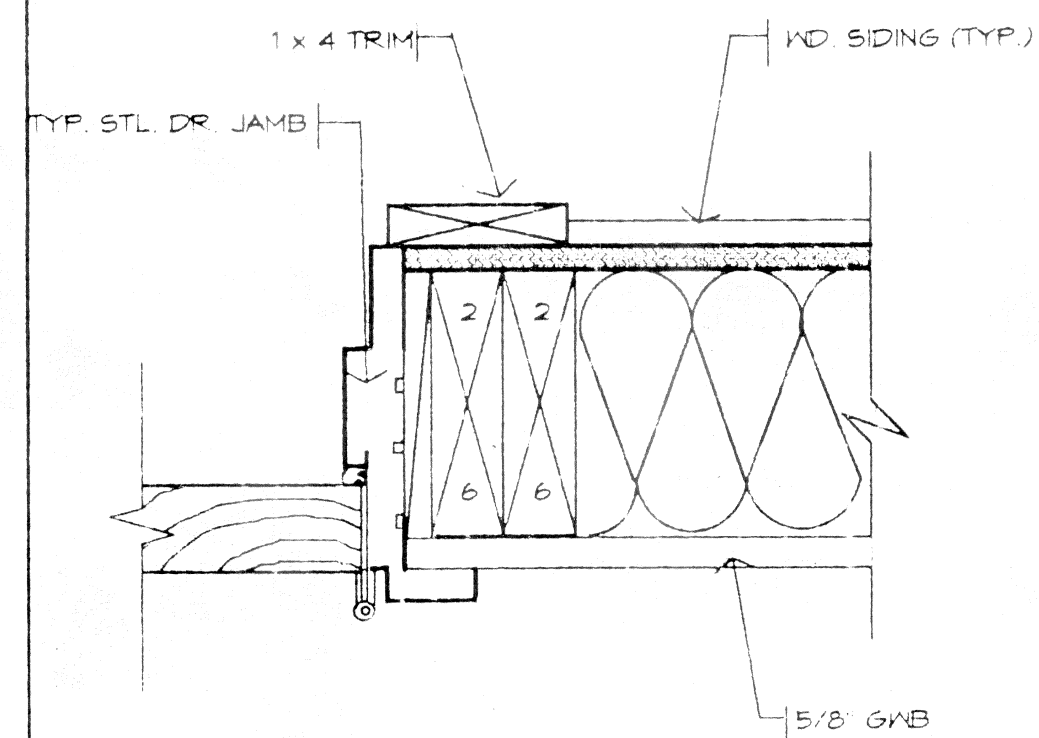

19 EXT. DOOR JAMB
@ 3" = 1'-0" 93184

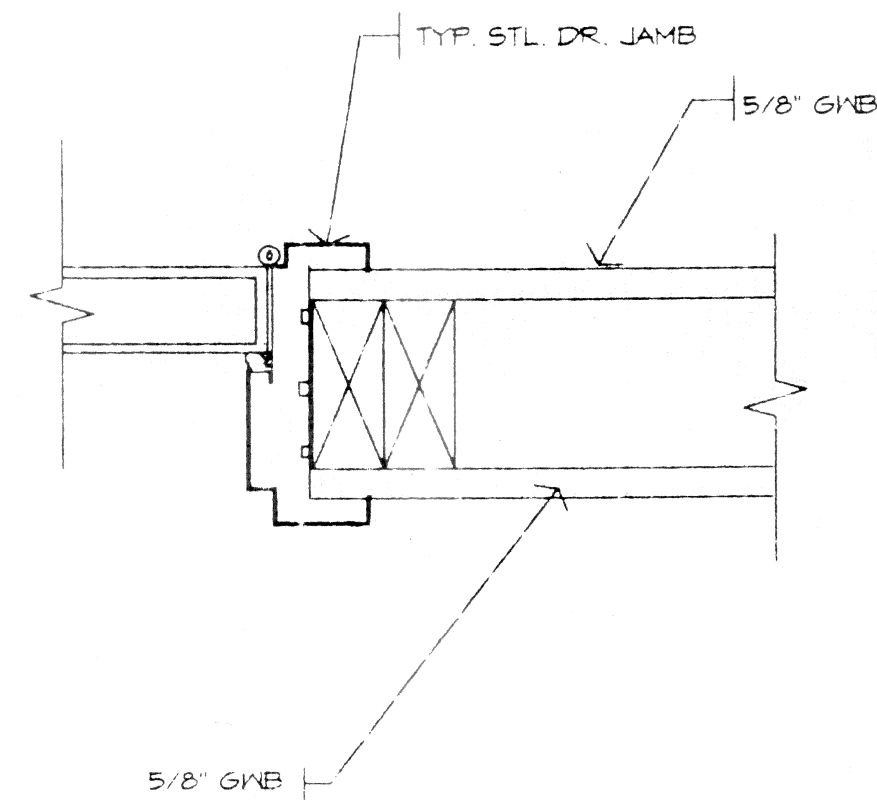


20 INT. DOOR JAMB
@ 3" = 1'-0" 93184

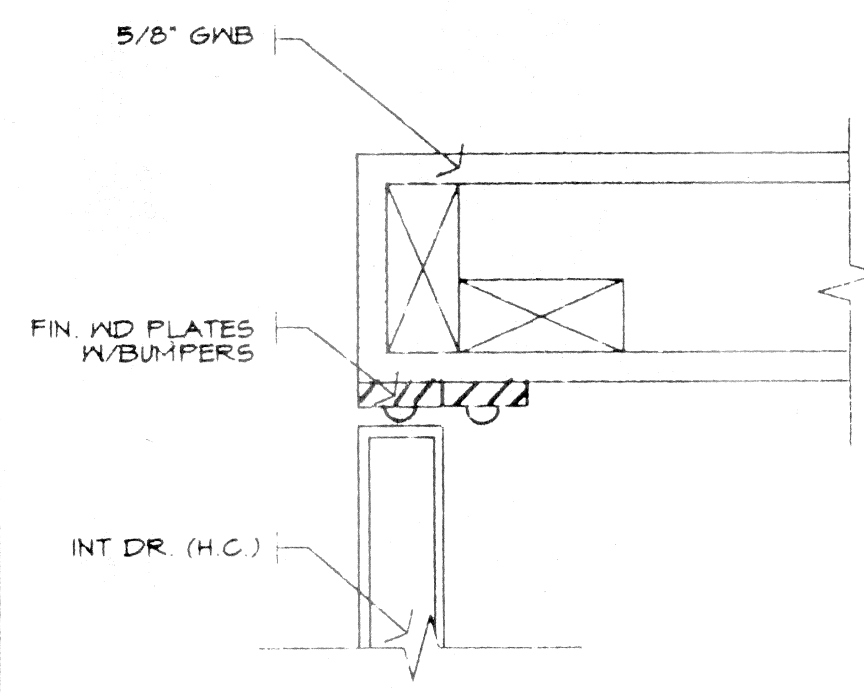


21 ALT. INT. DOOR JAMB TYP.
@ 3" = 1'-0" 93184

22


23

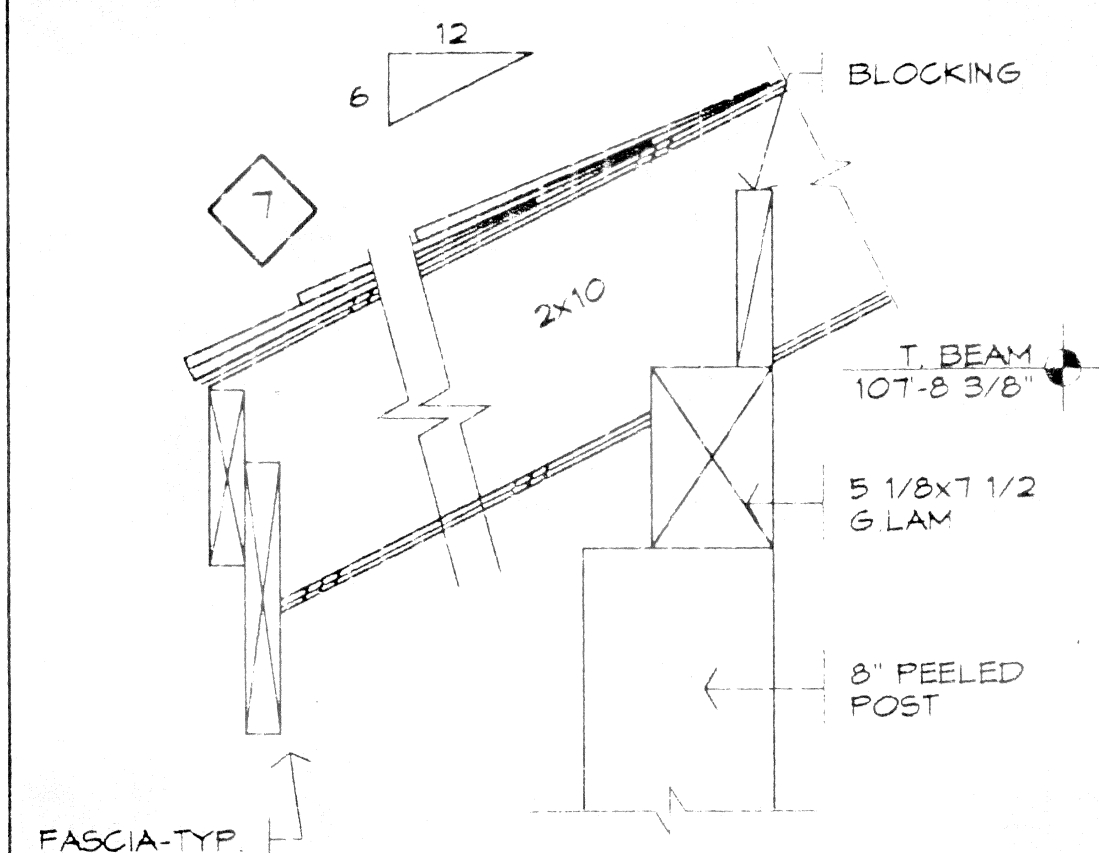

24 ENTRY ROOF DETAIL
@ 1 1/2" = 1'-0" 93184

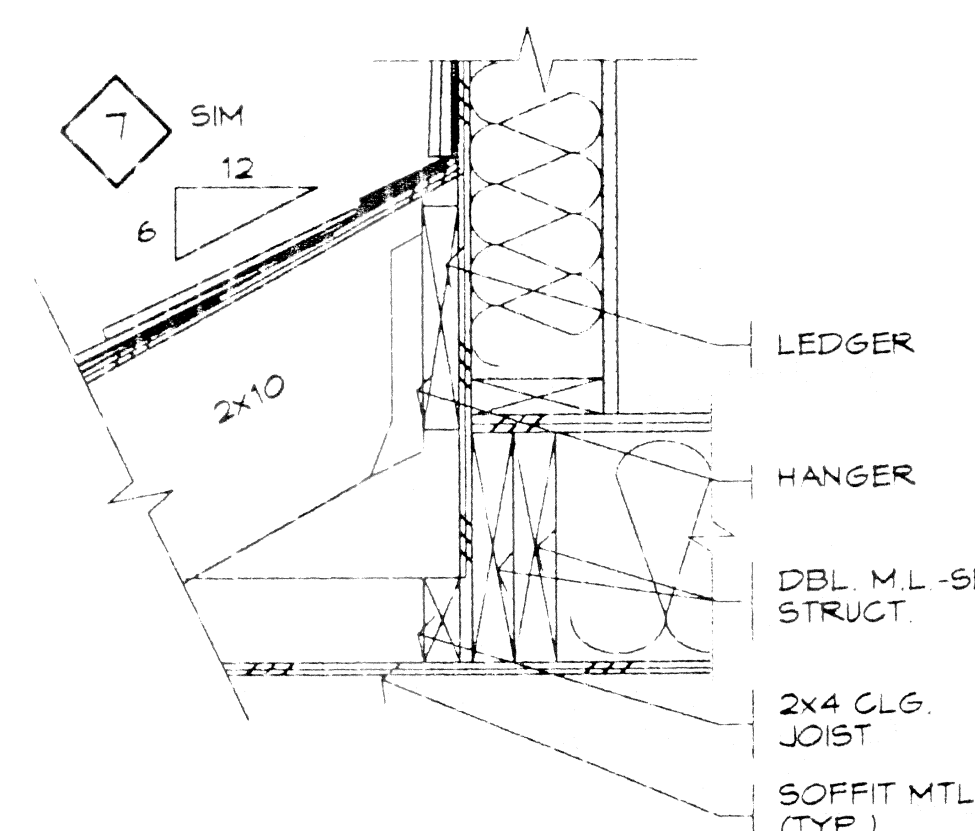


25 ENTRY ROOF @ WALL
@ 1 1/2" = 1'-0" 93184

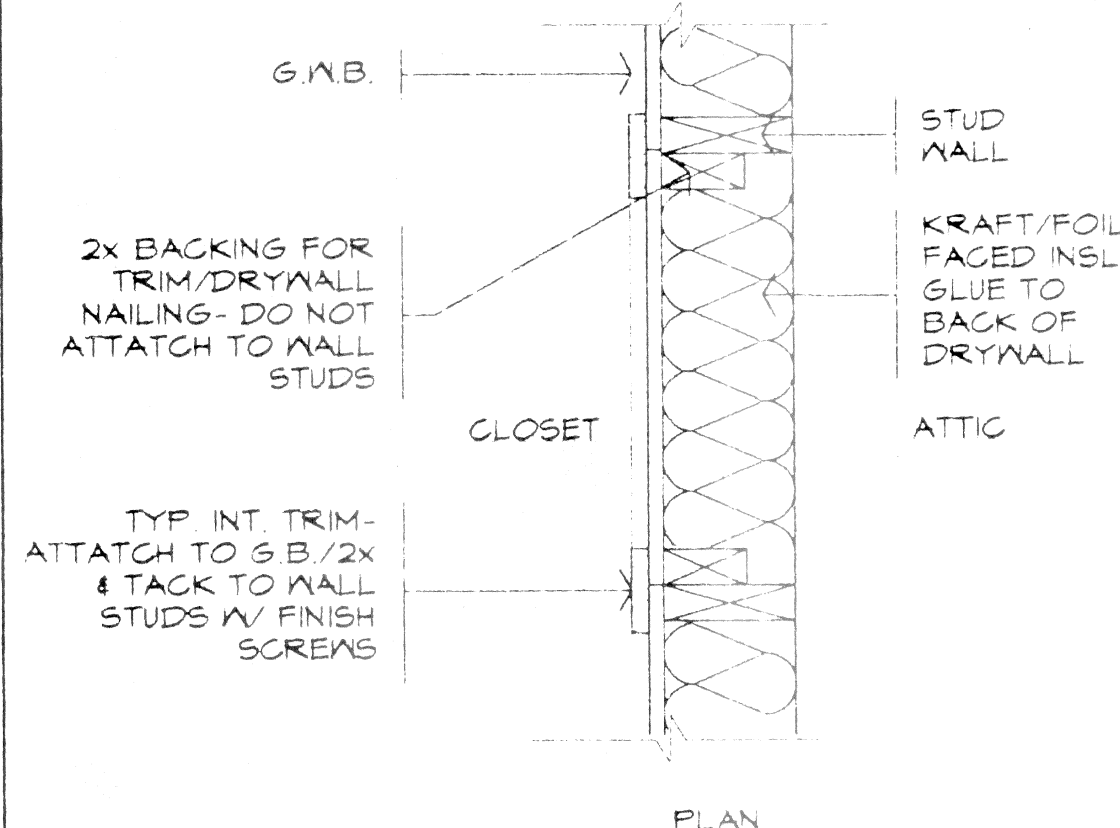


26 ATTIC ACCESS IN WALL/CLG.
@ 1 1/2" = 1'-0" 93184

27


28

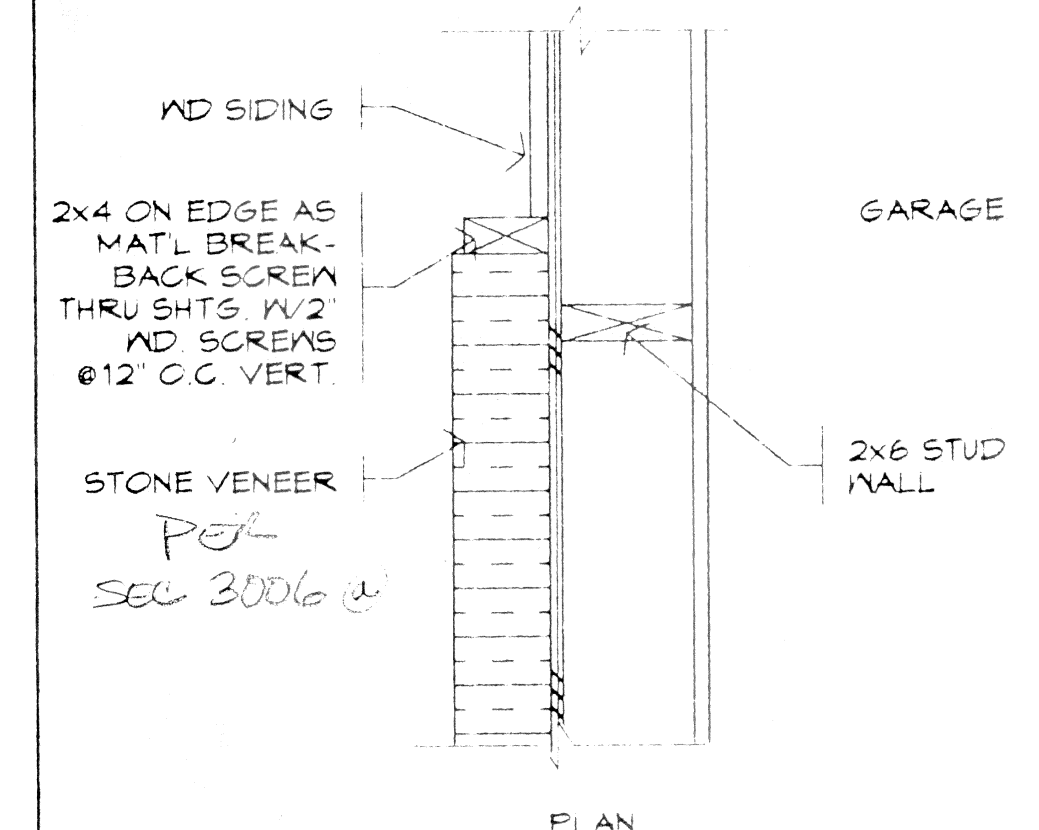

29 STONE RETURN @ ENTRY
@ 1 1/2" = 1'-0" 93184

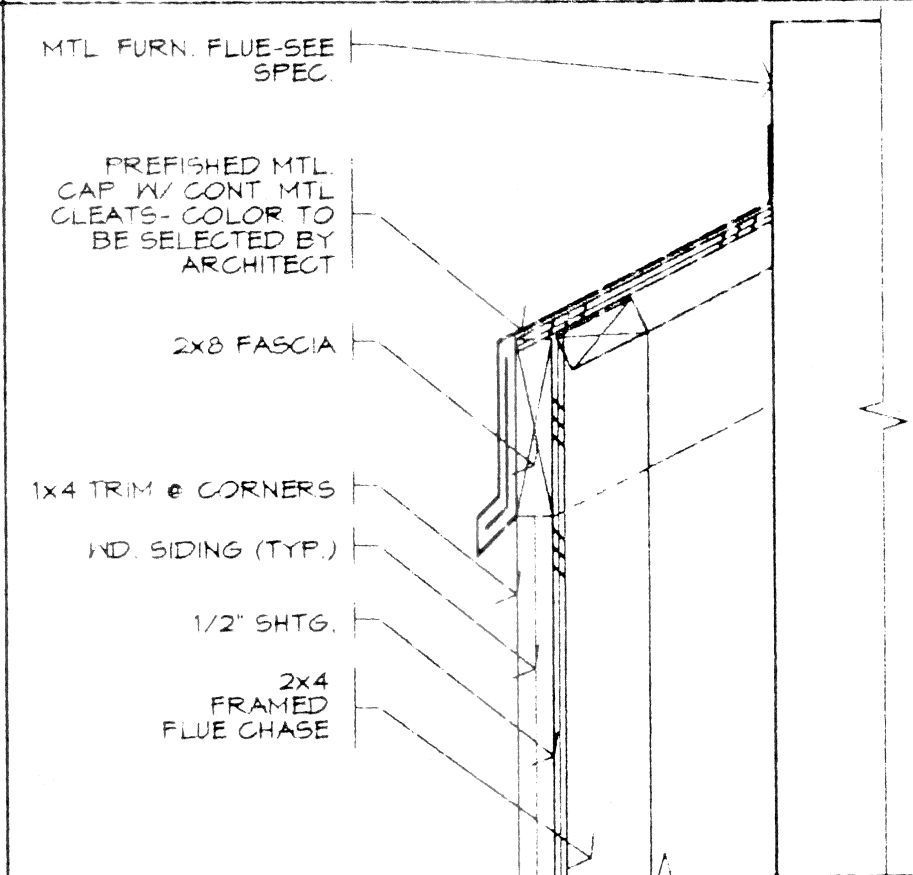


30 FURNACE FLUE CHASE
@ 1 1/2" = 1'-0" 93184

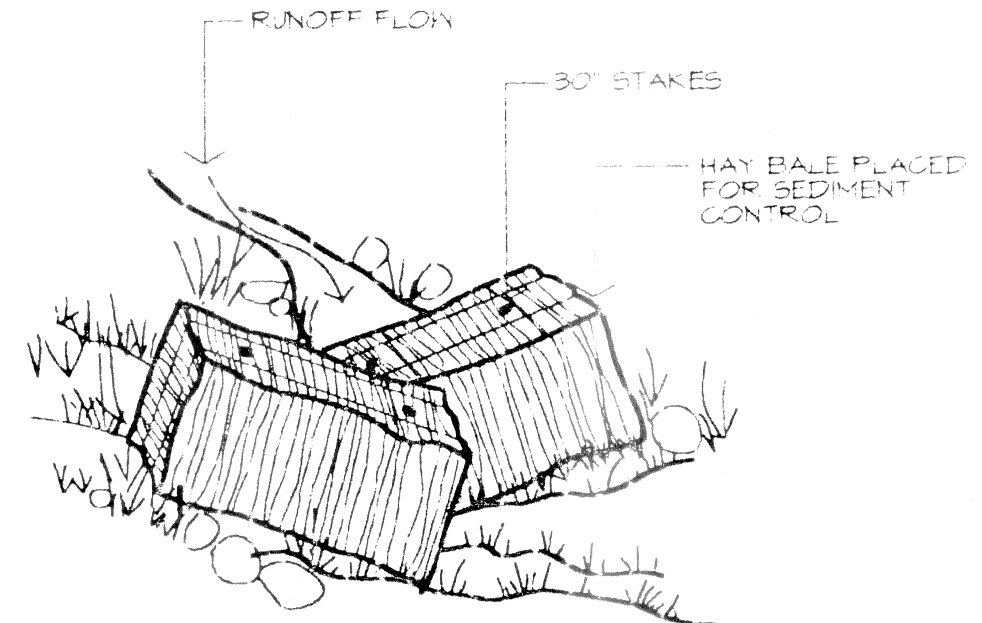


31 EROSION BALE DETAIL
@ 1/4" = 1'-0" 93184

32


33

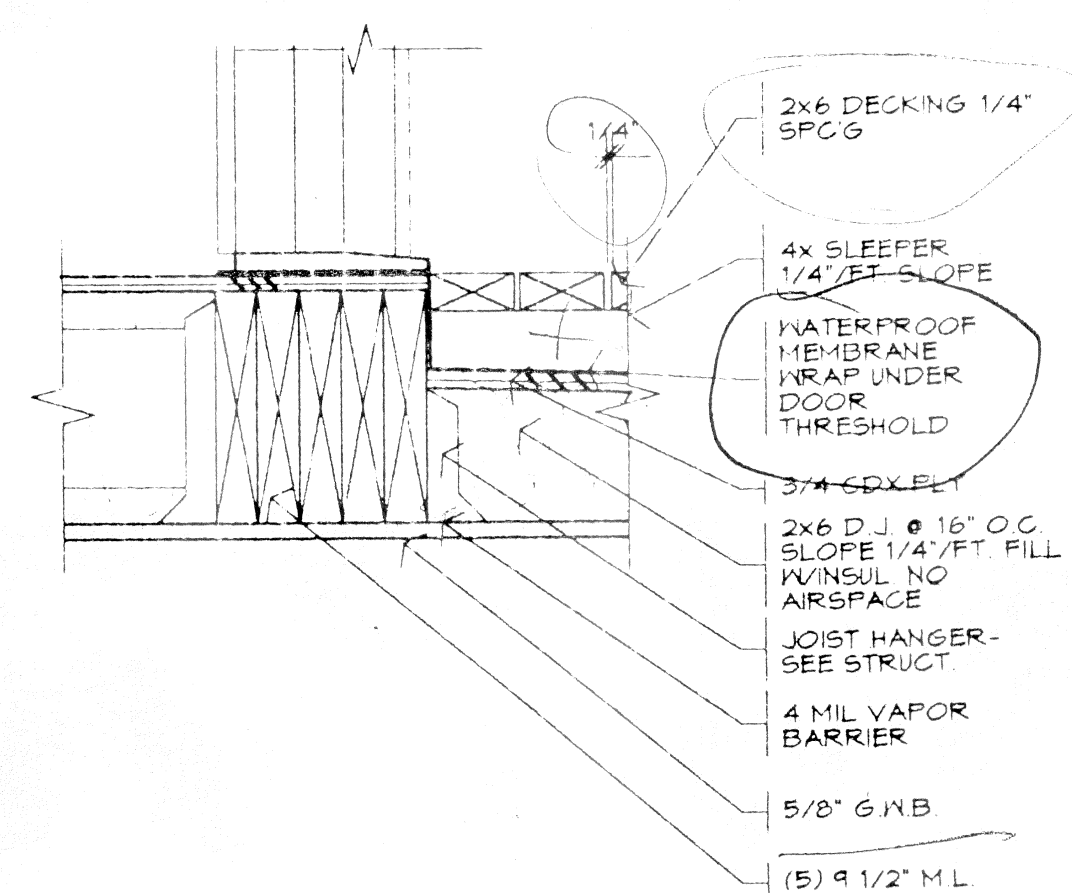

34 DECK SECTION
@ 1 1/2" = 1'-0" 94103

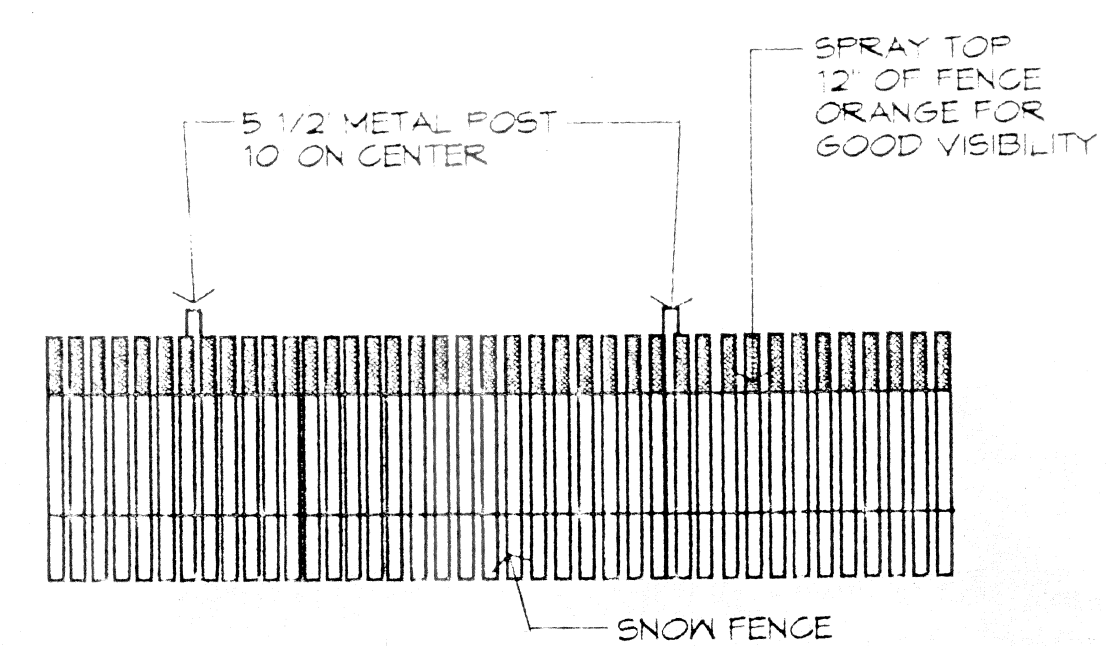

35 CONSTRUCTION FENCE
@ 1/4" = 1'-0" 93184

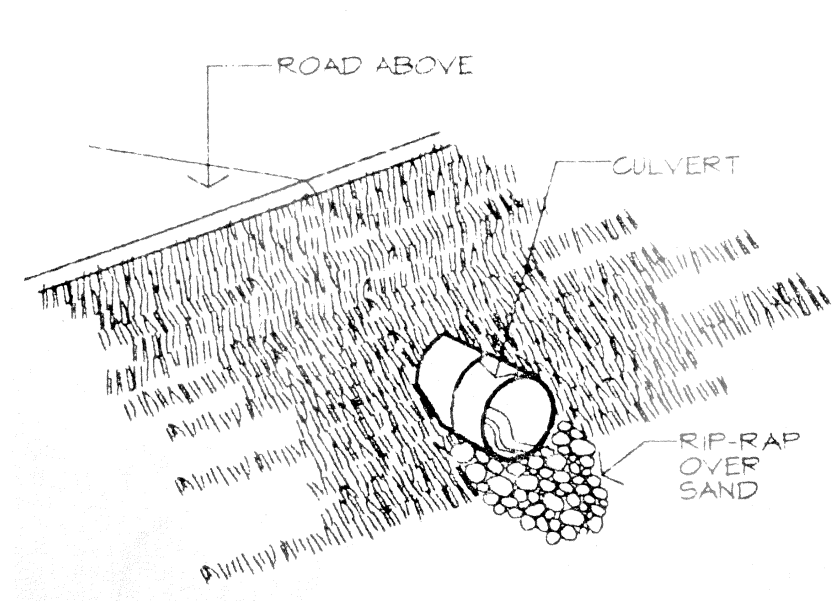

36 DRAINAGE DETAIL
@ 1/2" = 1'-0" 93184

37

38